10185

0 1 2 3 4 5 scale 1:50. m.

0 2 4 6 8 10 scale 1:100.m.

Note:
All dimensions must be checked on site and not scaled from this drawing.
EXCEPT FOR LEGAL AUTHORITY PLANNING PURPOSES.

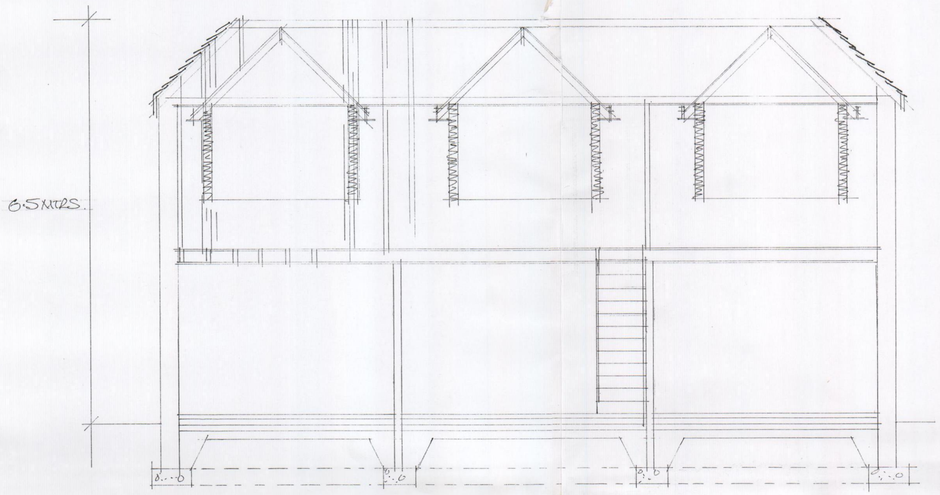

section a:a

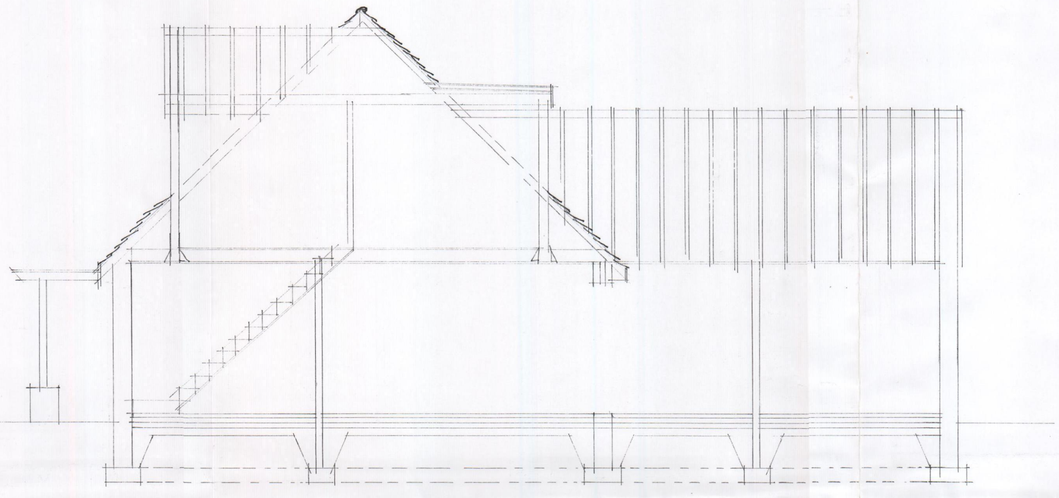

section b:b

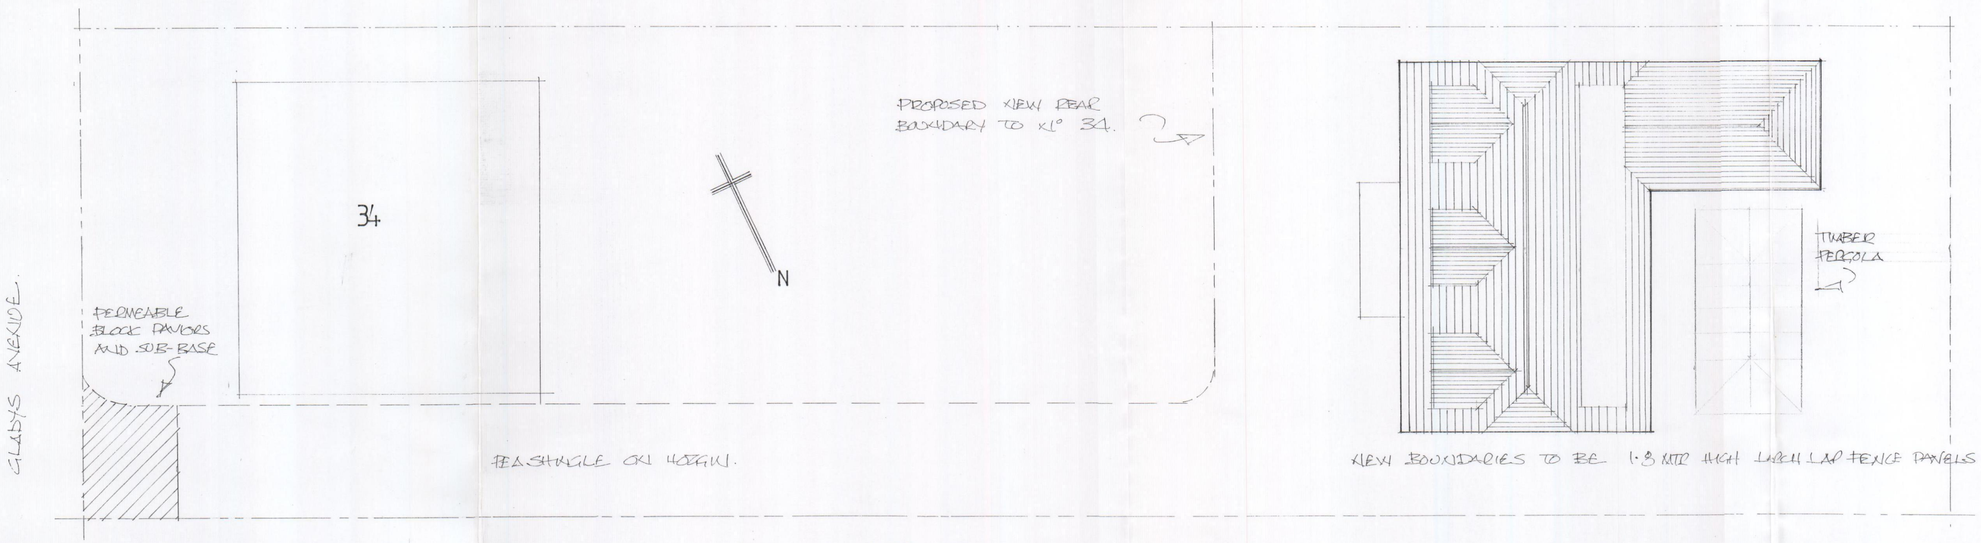

block plan 1:100

A		
	Date	Revision

© copyright

THORNS-YOUNG
ARCHITECTURAL

THORNS-YOUNG LTD.
232 London Road, North End, Portsmouth. PO2 9JQ
Tel: 01233 9267 2883 Fax: 01233 9266 3357

Client
MR. AND MRS. P. PEACOCK

Job Title
LAND TO THE REAR OF 34, GLADYS AVENUE COSHAM.

Drawing Title
SECTIONS + BLOCK PLAN.

HAVANT BOROUGH COUNCIL
16 NOV 2010
RECEIVED

Scale 1:50 + 1:100

Date OCT. 2010 | Drawn by CMC.

Drg. No. 3124:10:3 | Rev.