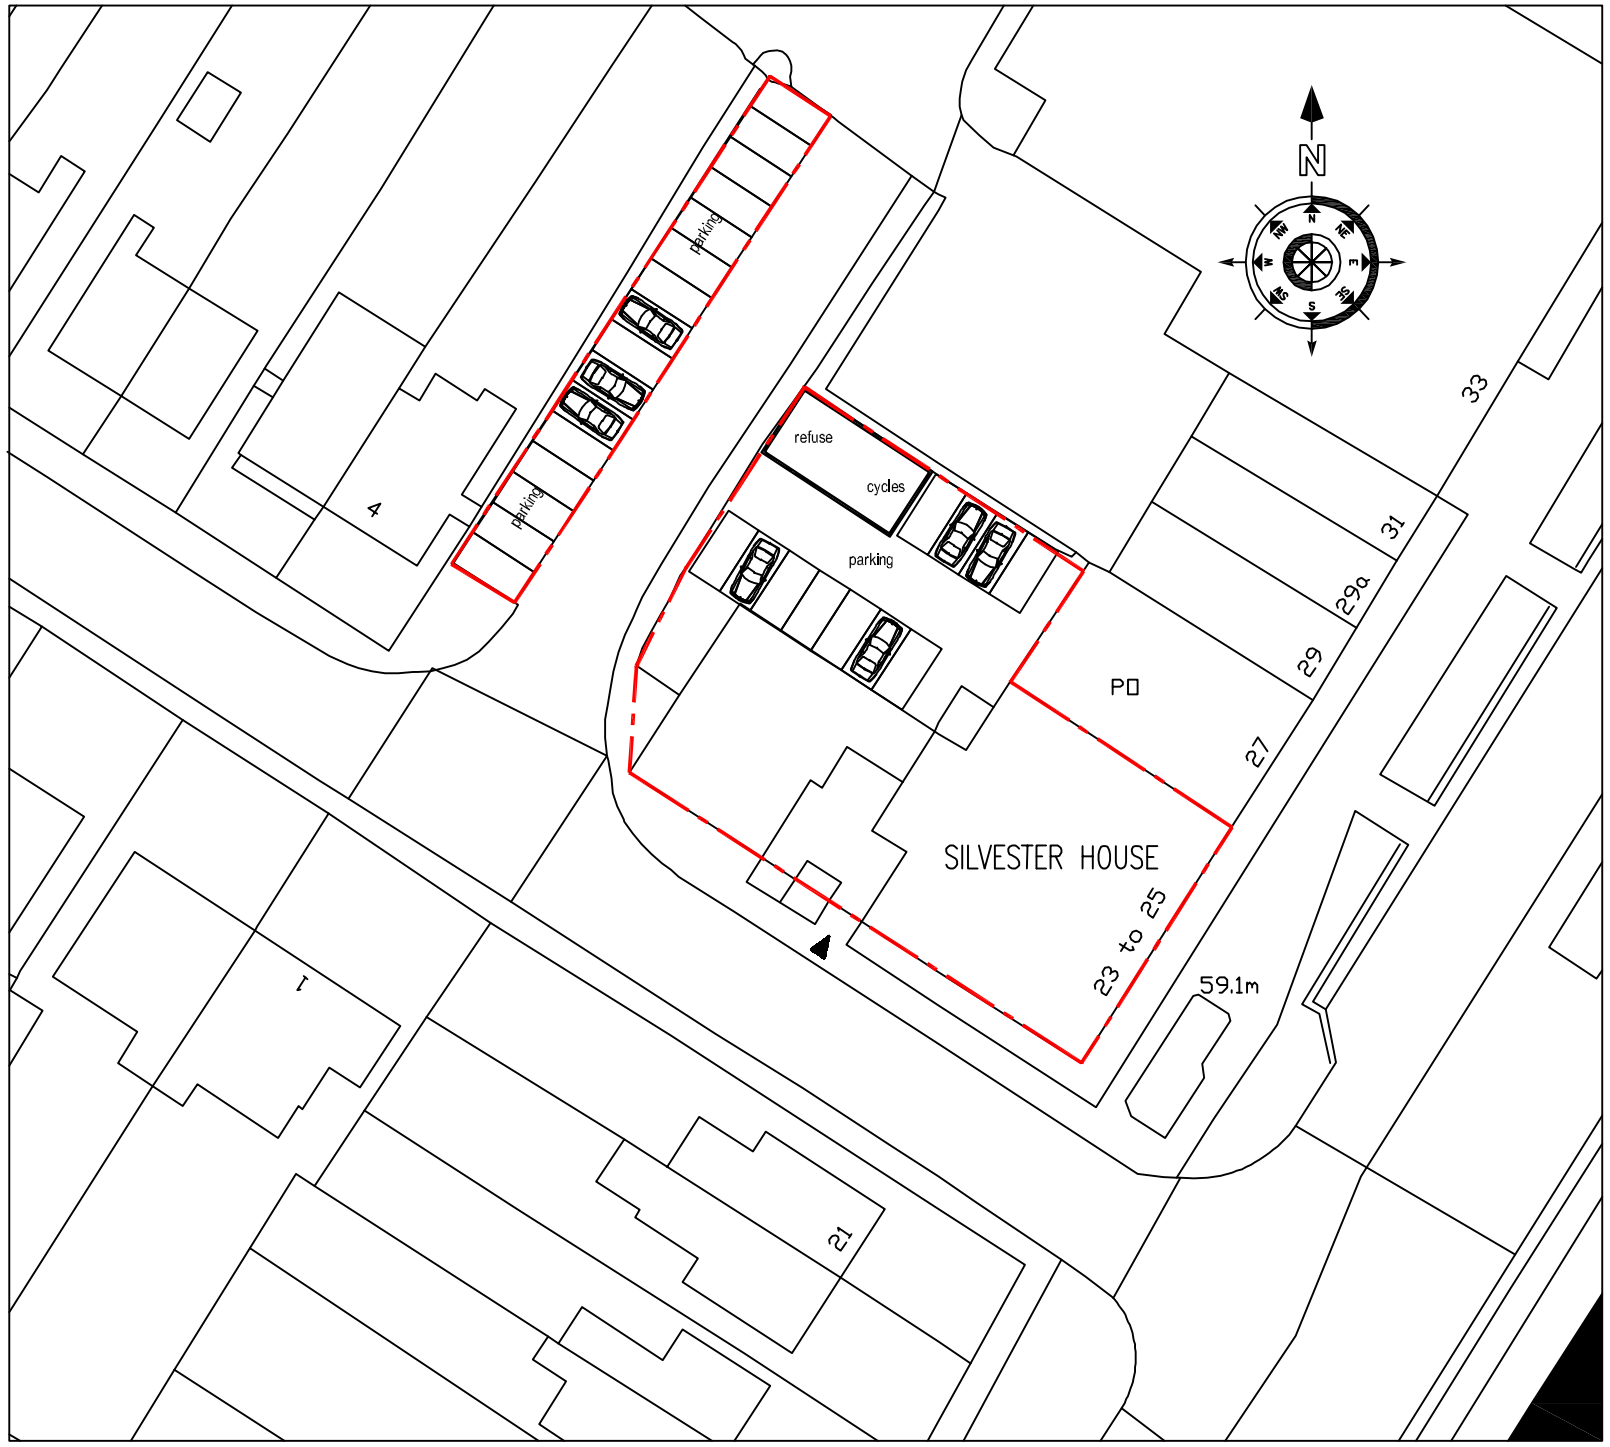


Ordnance Survey, (c) Crown Copyright 2012.
All rights reserved. Licence number 100020449

Revision	Decription	Date	DRAWN	

Project:
Silvester House
London Road
Waterlooville
Hampshire

Drawing Title:
BLOCK PLAN

Chris Flint Associates Ltd
CHARTERED SURVEYORS - PROJECT MANAGERS
DEVELOPMENT CONSULTANTS

Drawn By	Date	Checked By	Date	Approved By	Date
M.C	21/04/12				

Drawing No.	Revisions	Scale
CFA \| FULL \| 01.02		1:500

PDF Created with deskPDF PDF Writer - Trial :: http://www.docudesk.com