


© Crown copyright.
All rights reserved.
Reproduced by permission.
License No. 100046837

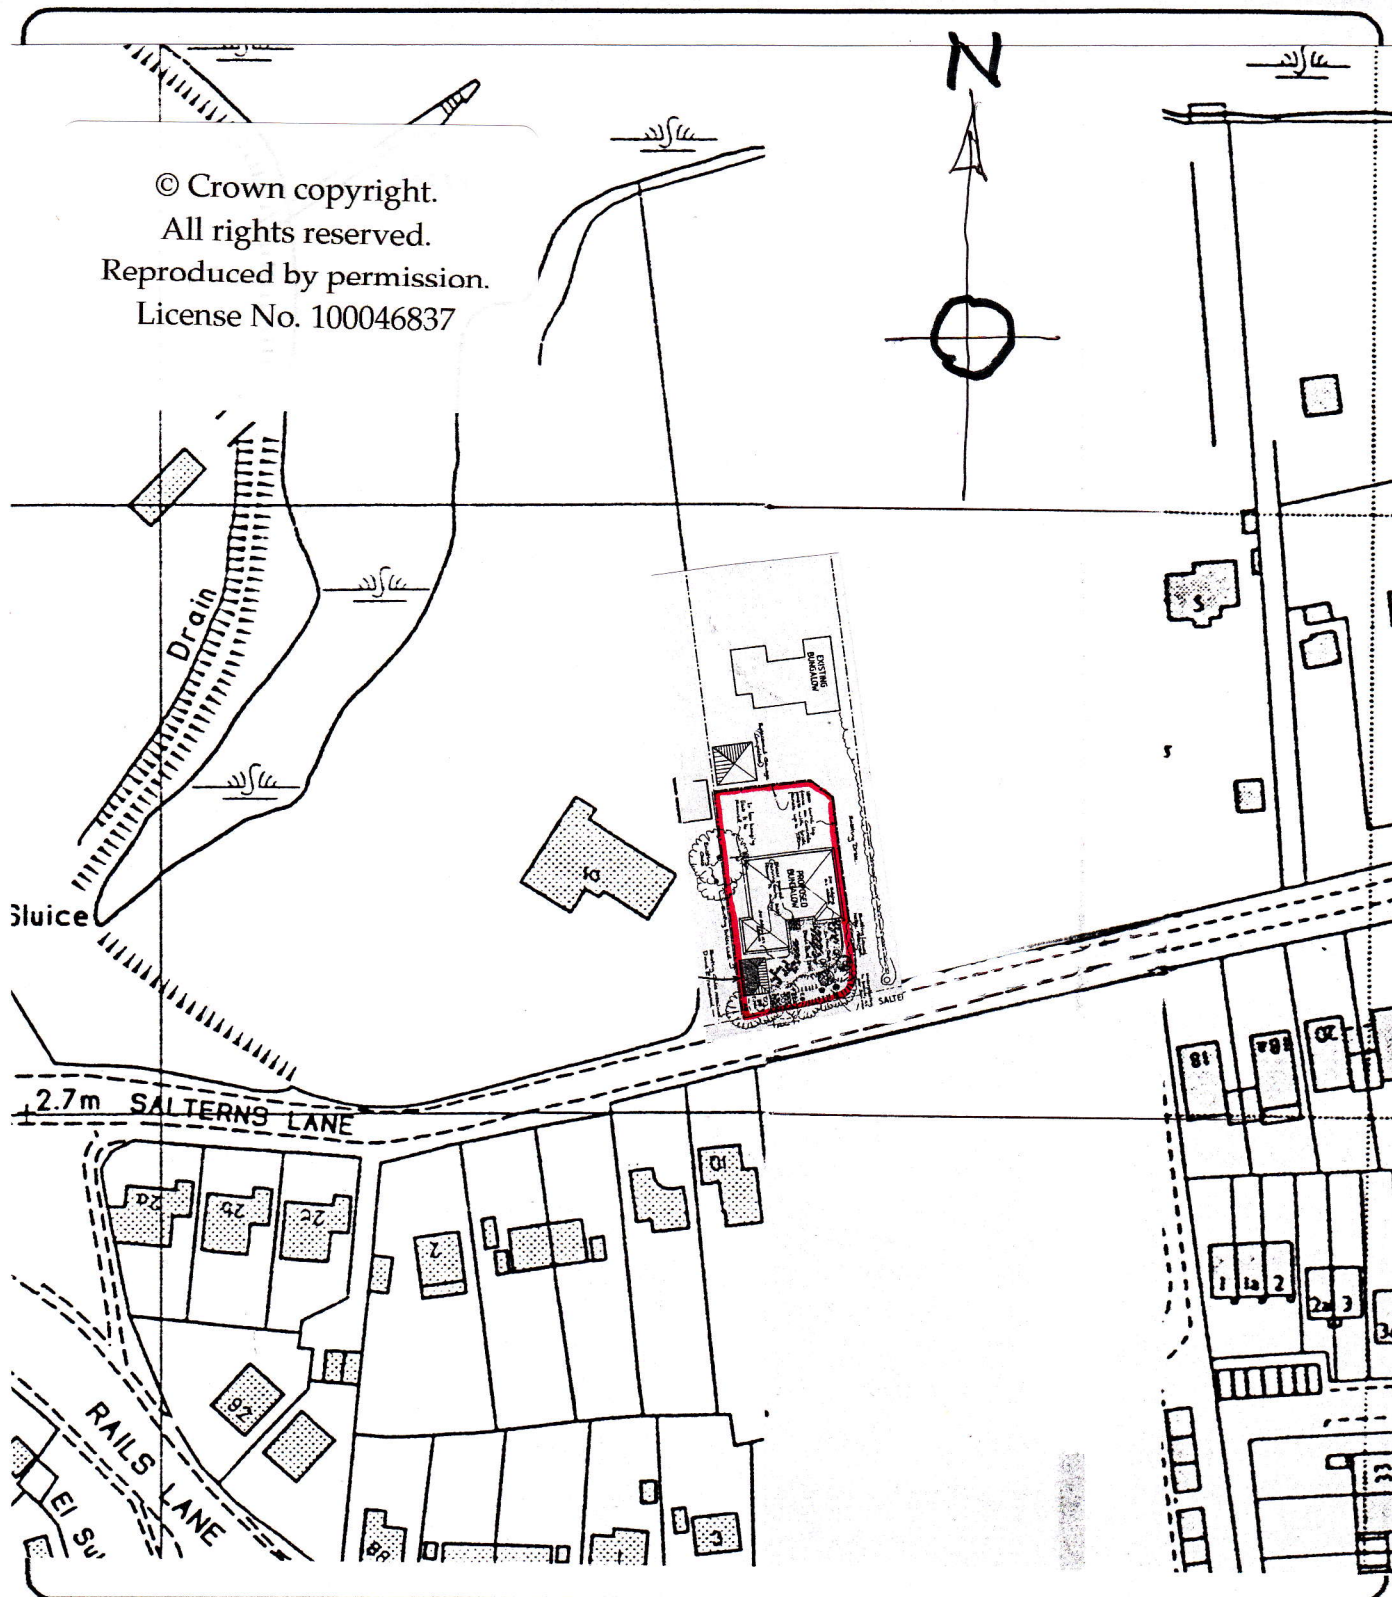

Martin Critchley
Chartered Architect
7 North Street
Havant, Hampshire, PO8 1PW
023 92 474 919
critchleyarchitect@hotmail.com

Job

10 Salterns Lane
Havling Island

Job No.

0135

Date: 31/05/13

Scale: 1:1250

Drawn: P.C.

Title

Location Plan

Drawing No.

201