


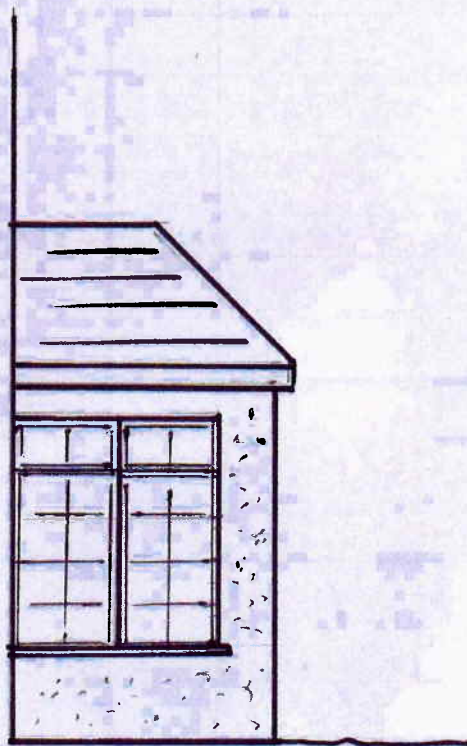

SIDE (WEST) ELEVATION



PROPOSED PORCH AND
ALTERATION/EXTENSION
TO BAY WINDOW

46 LOWSE ROAD
BEDHAMPTON.

MARCH 2013
SCALE 1:50

DRAWING NO. LRH/02