


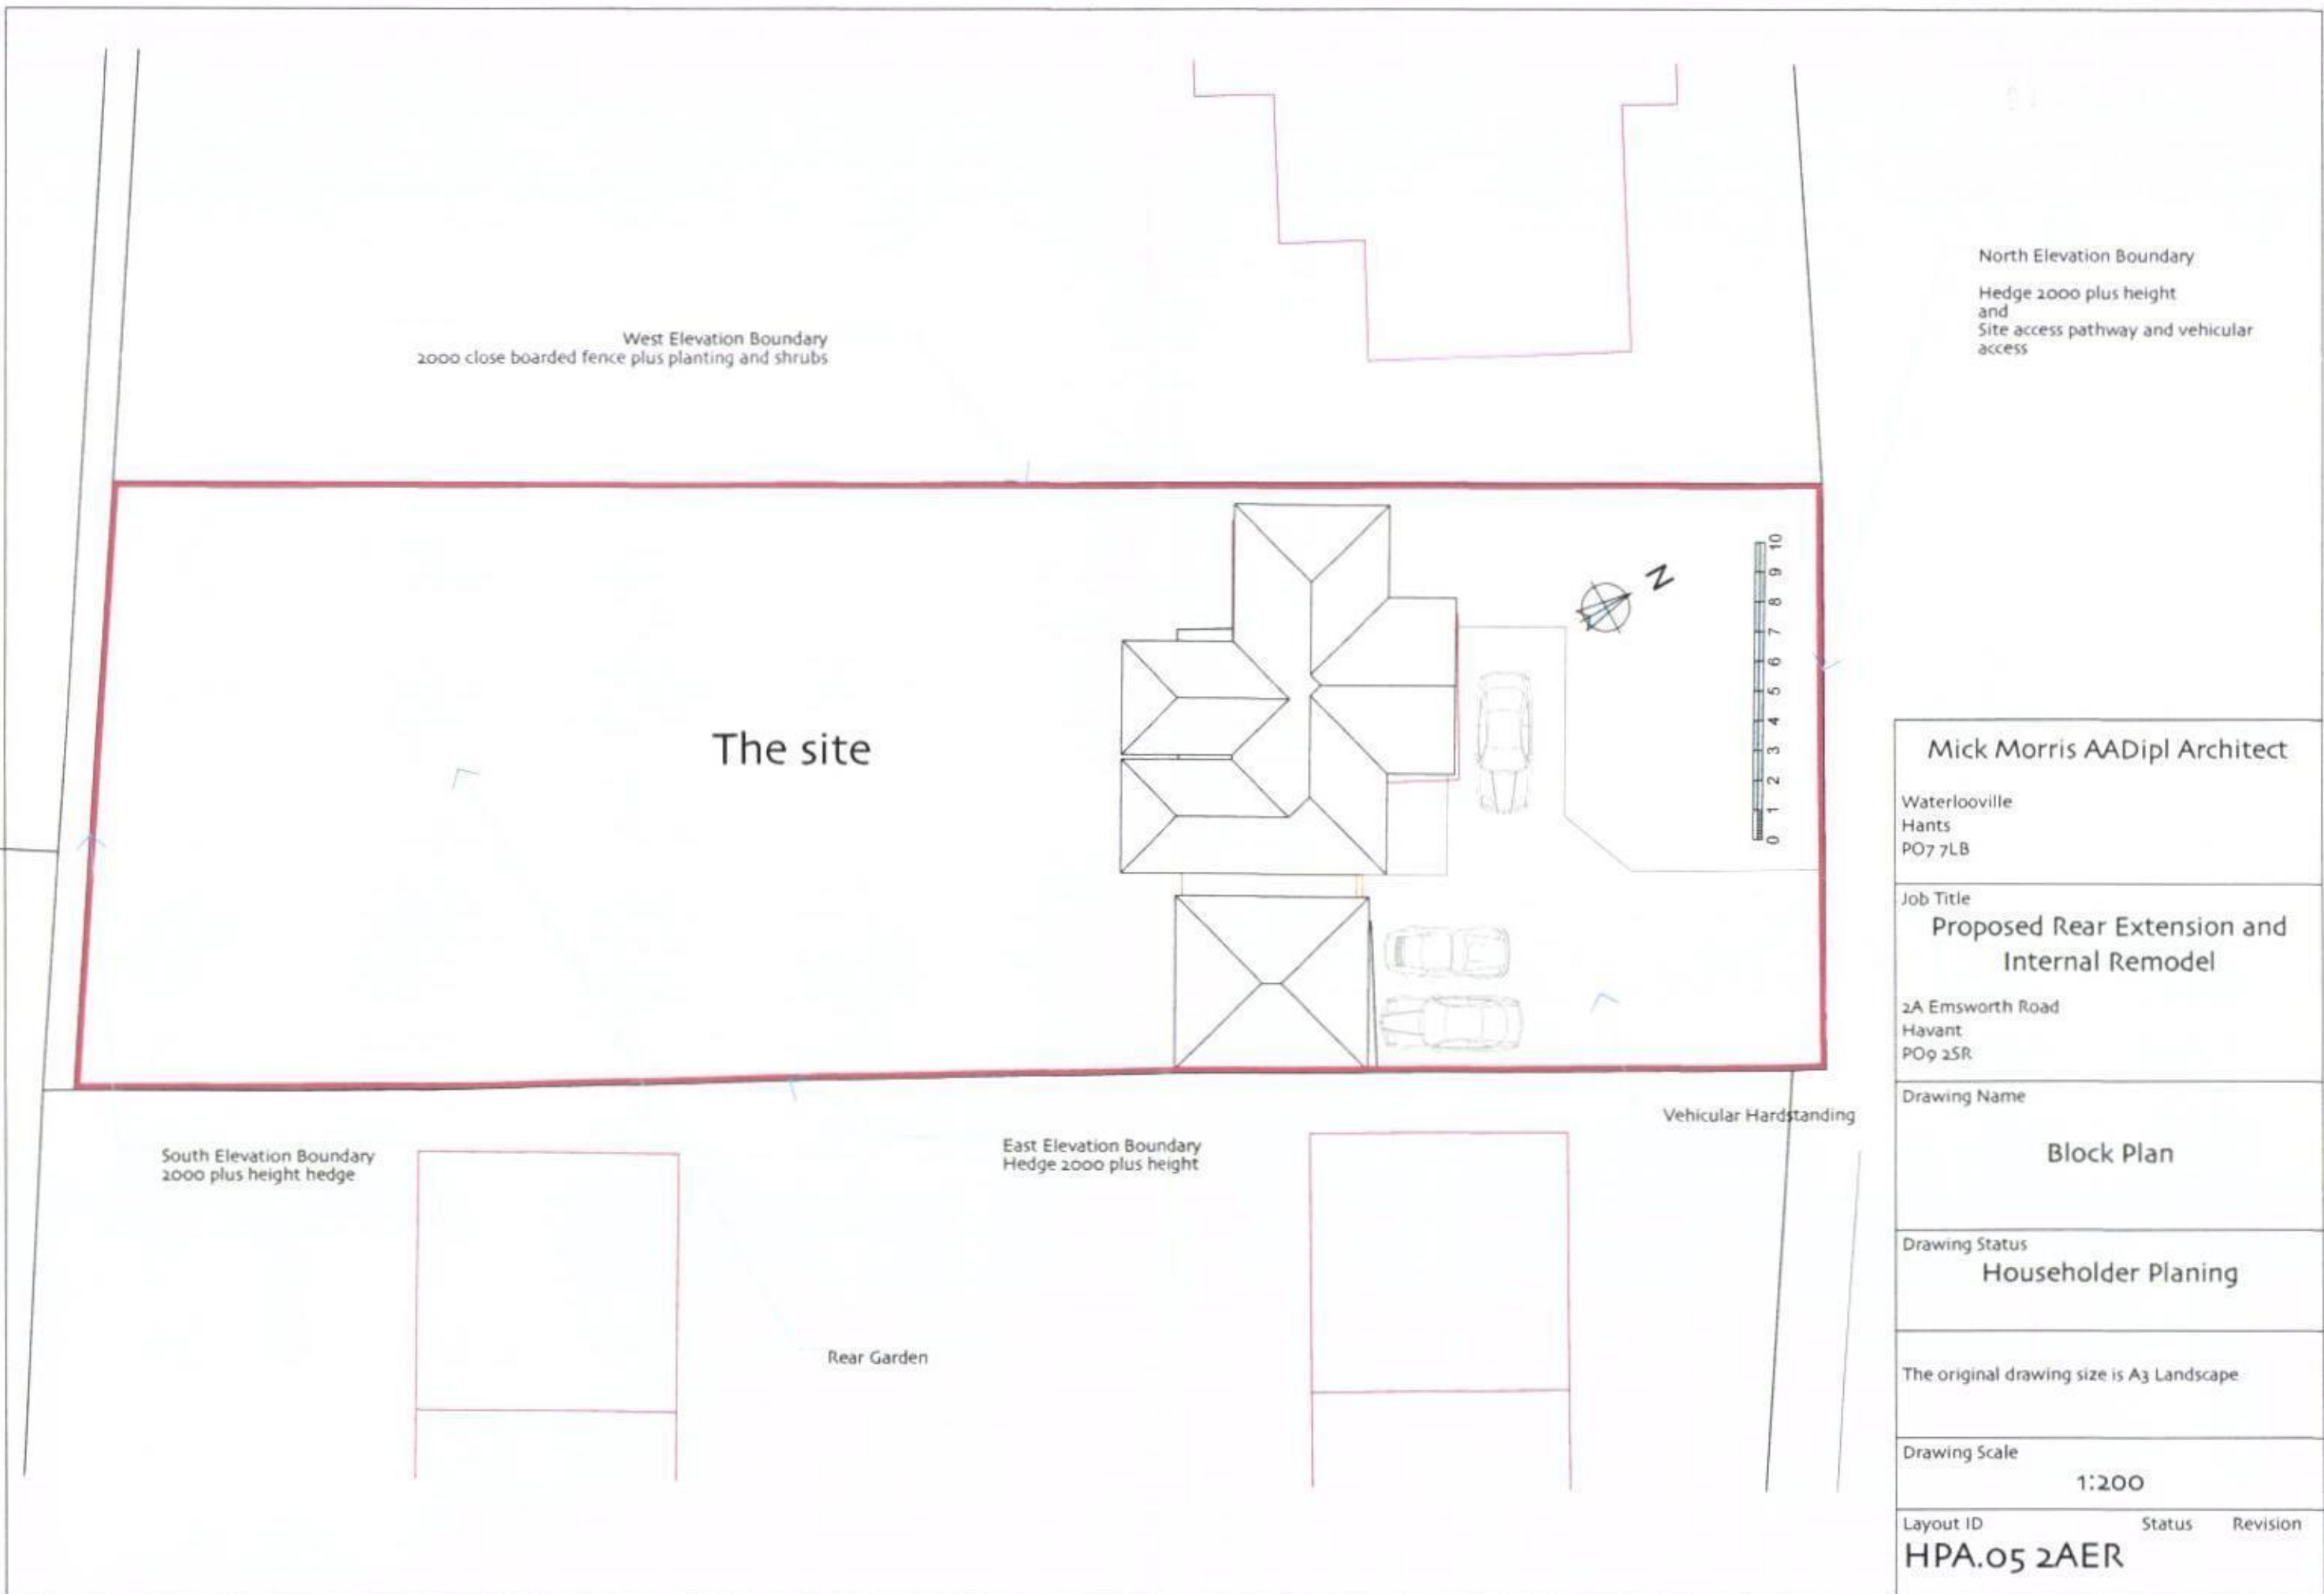

Mick Morris AADipl Architect

Waterlooville
Hants
PO7 7LB

Job Title

Proposed Rear Extension and
Internal Remodel

2A Emsworth Road
Havant
PO9 2SR

Drawing Name

Block Plan

Drawing Status

Householder Planing

The original drawing size is A3 Landscape

Drawing Scale

1:200

Layout ID

HPA.05 2AER

Status

Revision