


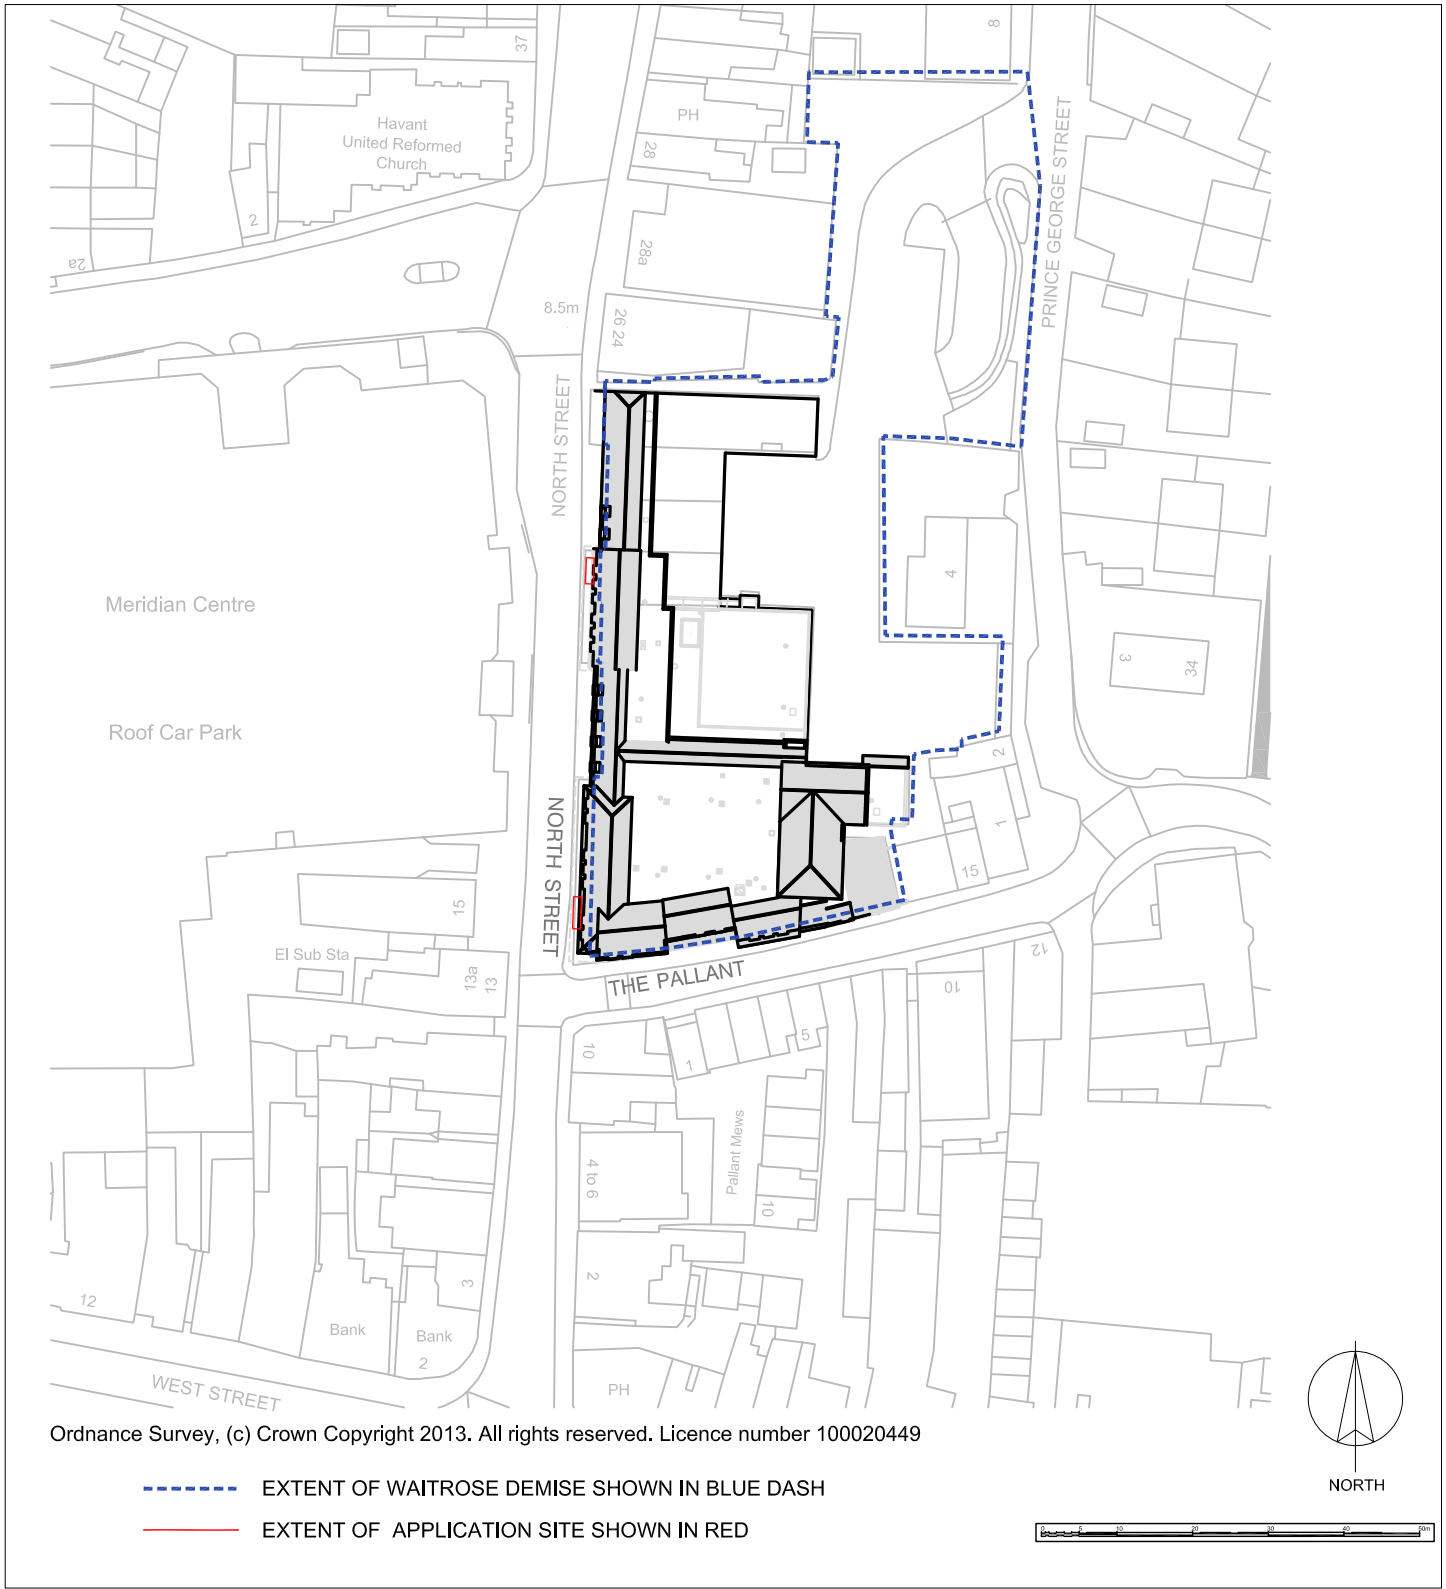

REVISION

PROJECT WAITROSE HAVANT

TITLE:
CORPORATE SIGNAGE APPLICATION
SITE LOCATION PLAN

DRAWING NO: 12-092-02-AZ(P)-001	REV: B	SCALE @ A4 1:1000
BY: SL	CHK: HG	DATE: 14.02.13

XREFS USED IN THIS DRAWING:

B+R ARCHITECTS

Suncourt House 18-26 Essex Road London N1 8LN
T 020 3227 0800 E design@bandr-arch.com
www.bandr-arch.com

INFORMATION

THE COPYRIGHT OF THIS DRAWING OR PART THEREOF BELONGS TO BAMBER & REDDAN ARCHITECTS LTD.
CONTRACTOR TO CHECK ALL DIMENSIONS PRIOR TO COMMENCING WORK - DO NOT SCALE.