



PHYSICAL SCALE IN METERS @ 1:100


NOTES:
This drawing has been produced solely for PLANNING/DESIGN.
Do not Scale from this Drawing except for planning purposes.
This drawing is the copyright of MF Designs Ltd.

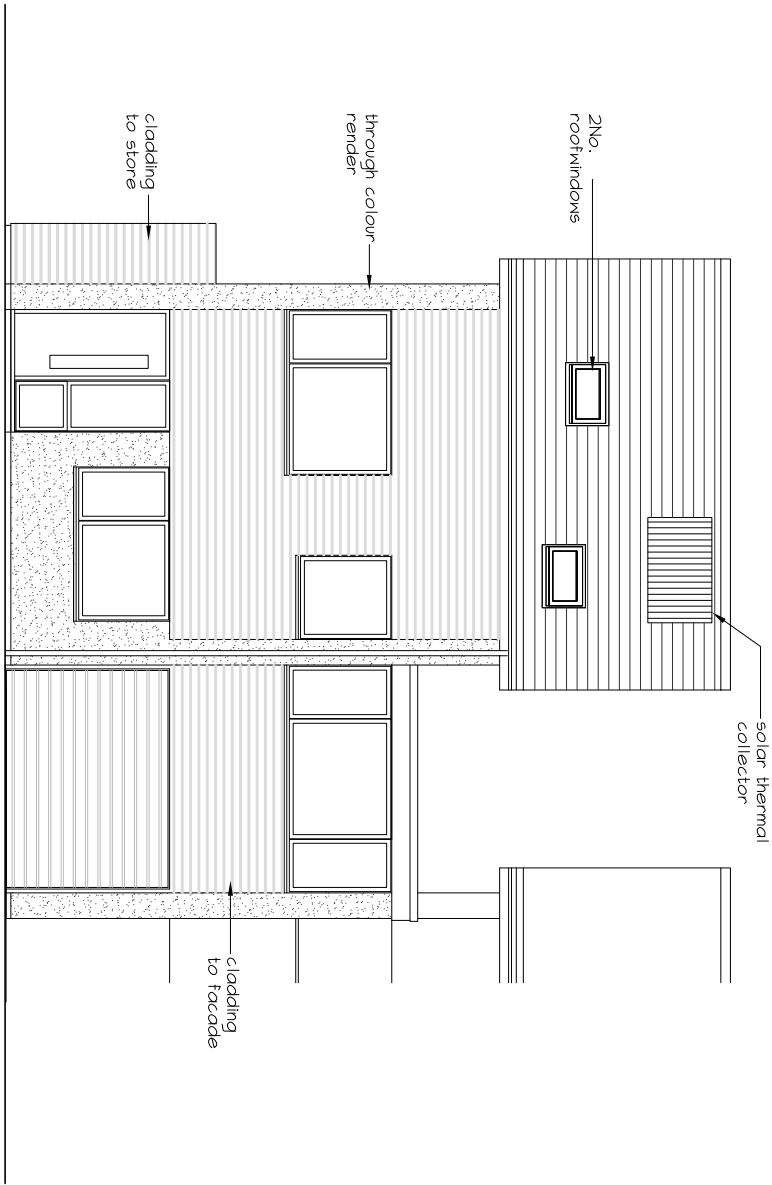


West (front)

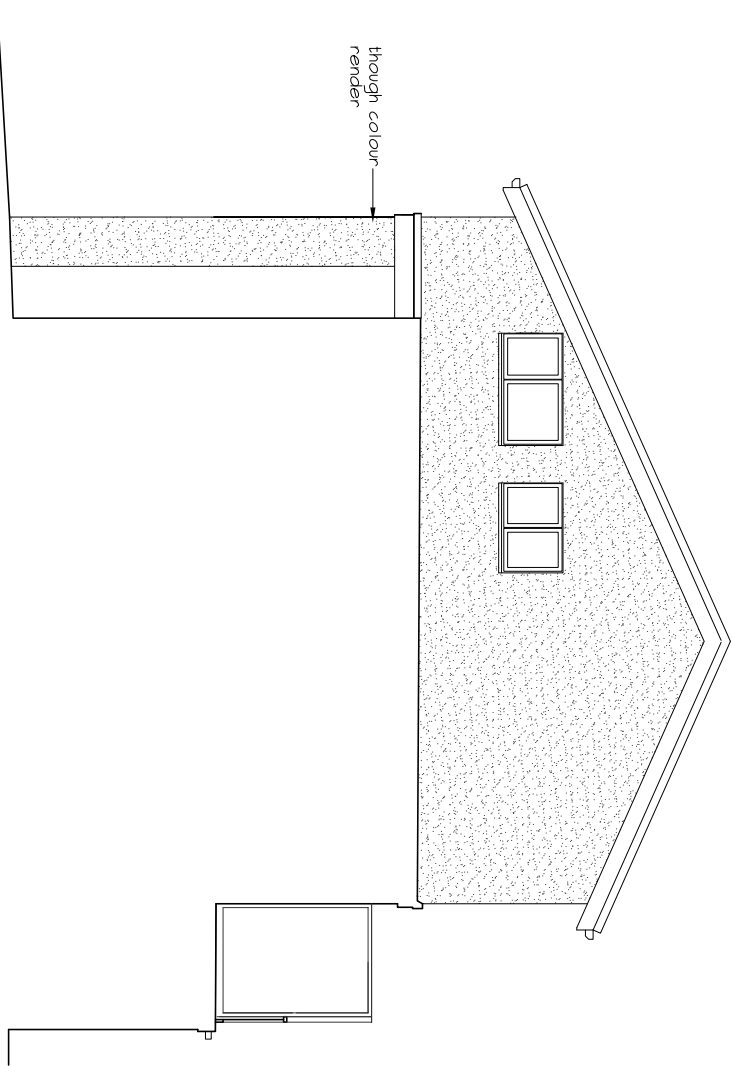

South

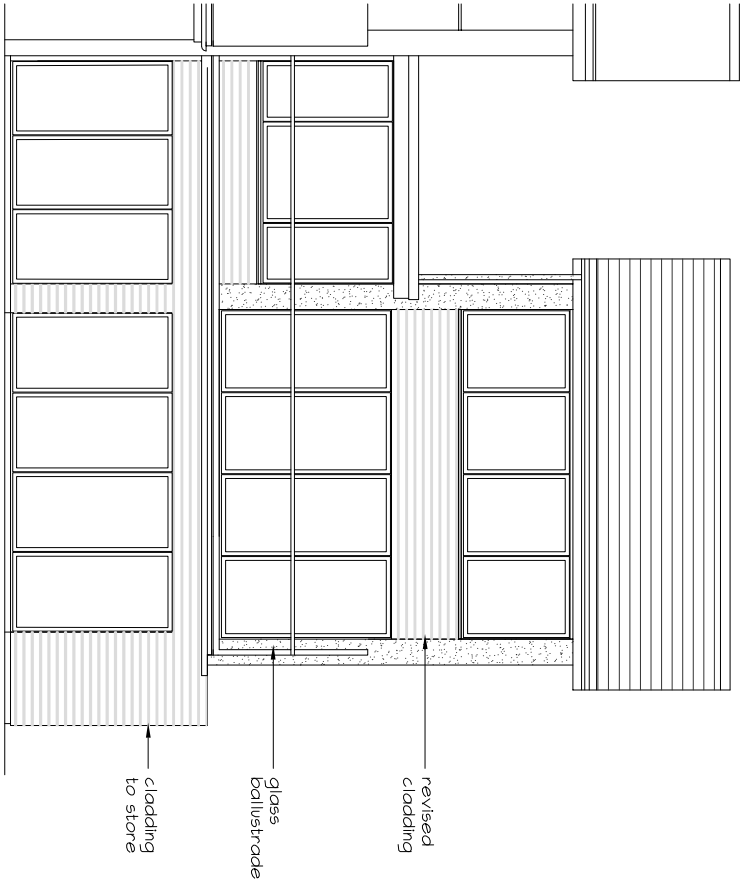

East (rear)

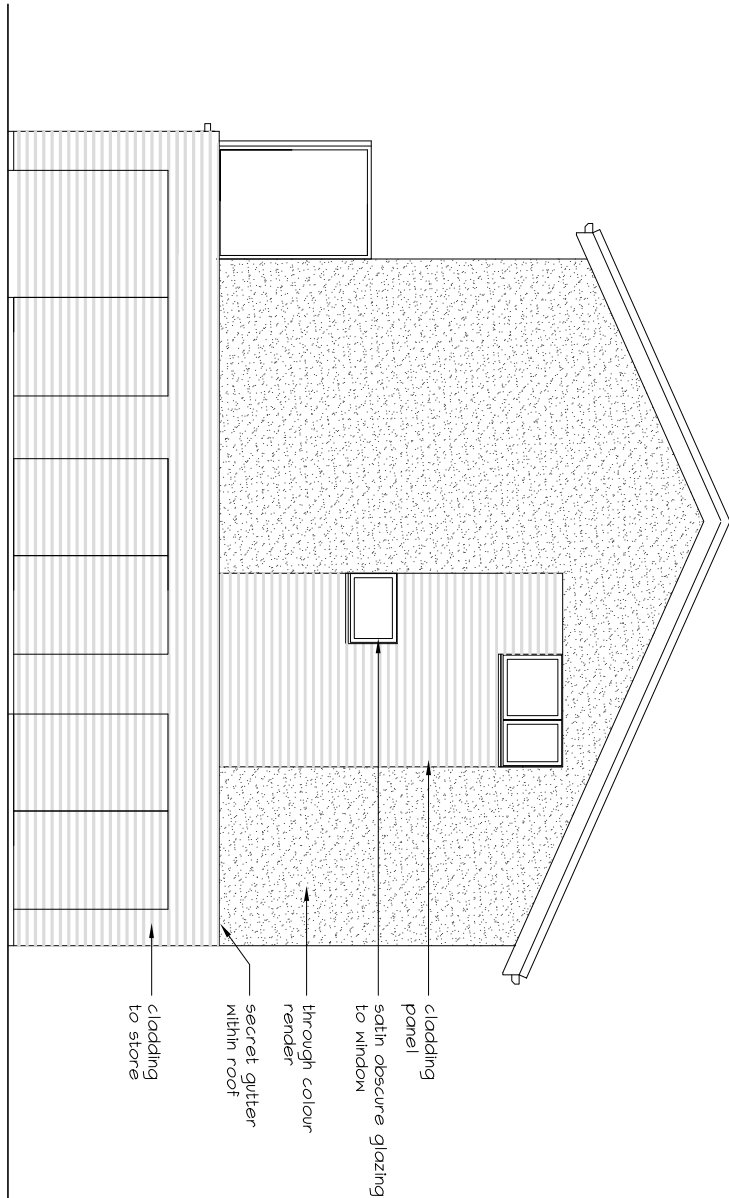

North

mf designs ltd

Chartered Architects



PROPOSED ELEVATIONS
52 King Street, Emsworth. PO10 7AZ

52 King Street • Emsworth • Hampshire • PO10 7AZ
Director: Martin Farrer RIBA • Co Registration No.4507379
Date: March 2013
Scale: 1:100

Job No: 3067
Dwg No: P02

Uff 01243 377766
e admin@mfdesigns.org.uk