


NOTE:
All dimensions to be checked on site before work commences.
SUBJECT TO BUILDING REGULATIONS, FIRE REGULATIONS AND STATUTORY APPROVALS.
This drawing is only to be used in conjunction with drawing notes & specification prepared by PARIO CONSULTING Limited.
Subject to statutory approval.

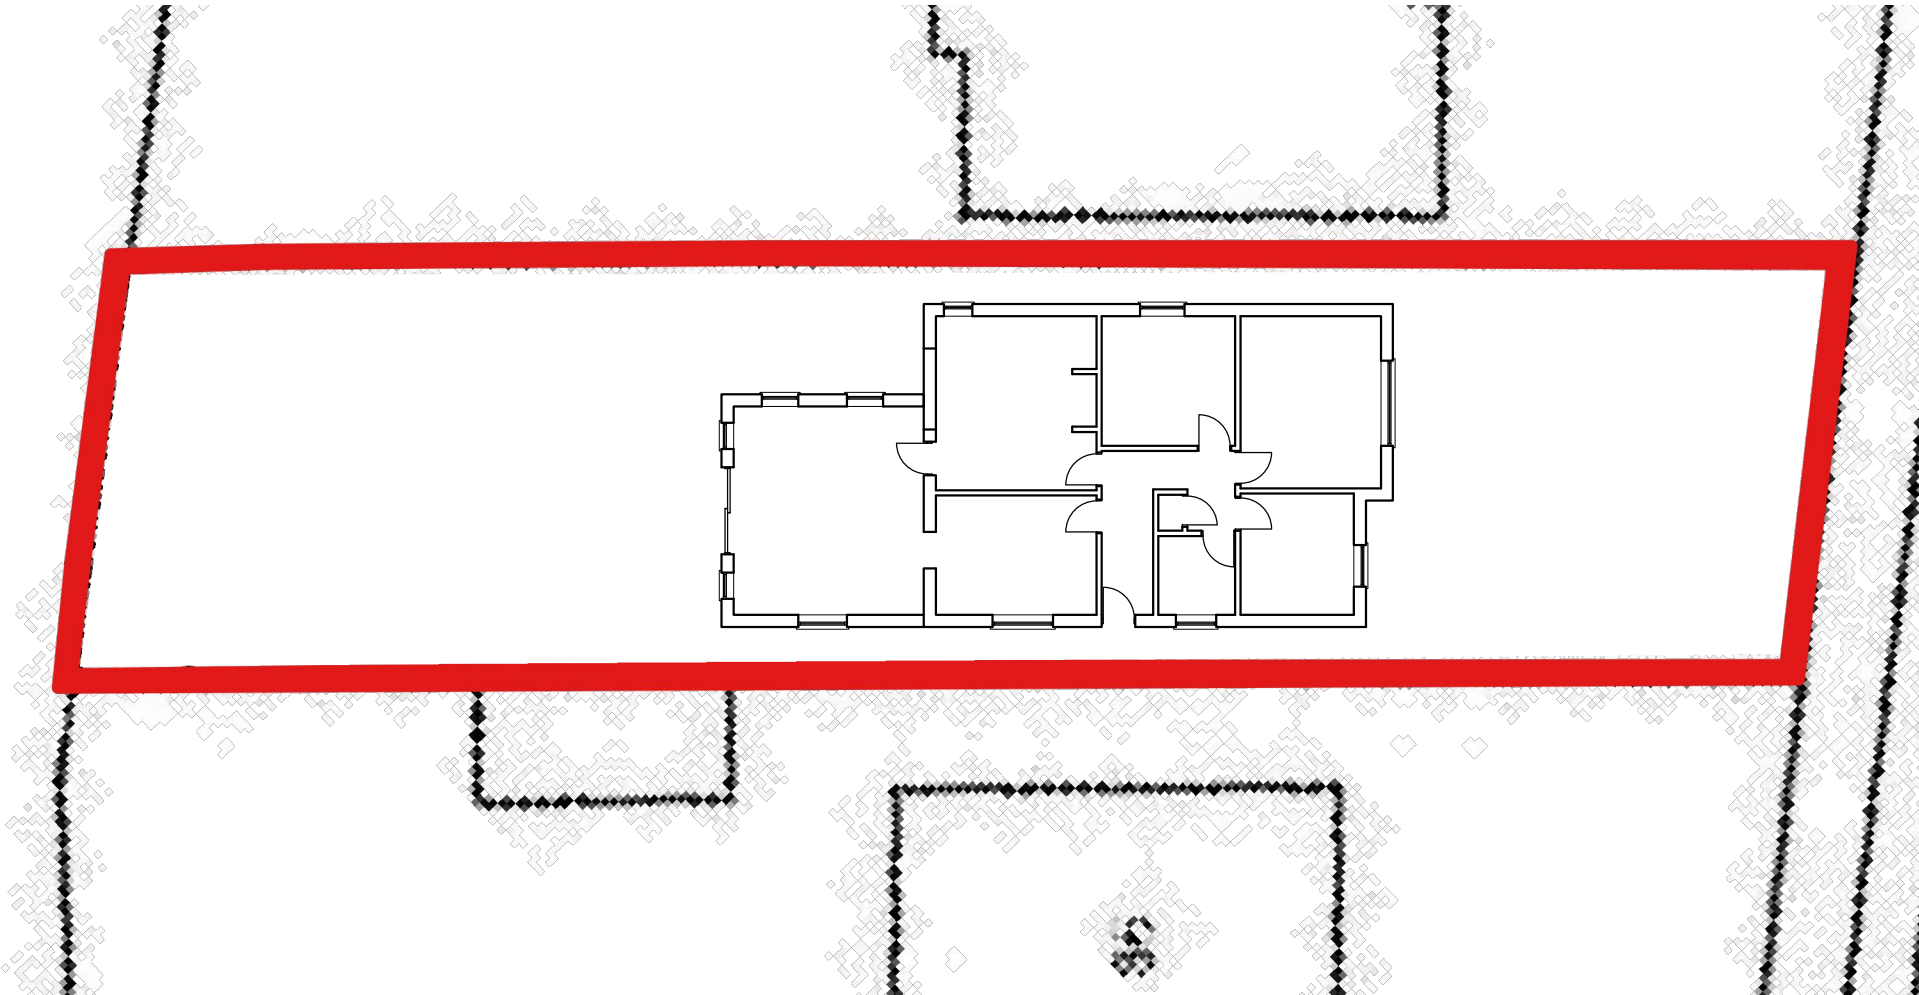

pario architecture
25 barnes wallis road
segensworth east
hampshire
PO15 5TT
architecture + design

T +44 (0) 1489 560885
E info@pario-design.co.uk

Client Mr & Mrs Wilson 88 Stakes Hill Road Purbrook Hampshire		
Project Proposed Loft Conversion 88 Stakes Hill Road		
Drawing Title Proposed Block Plan		
Scale 1:100@A1/as shown	Date Jul '12	Author NRS
Drawing No. 11105/002		Revision

Proposed Block Plan