



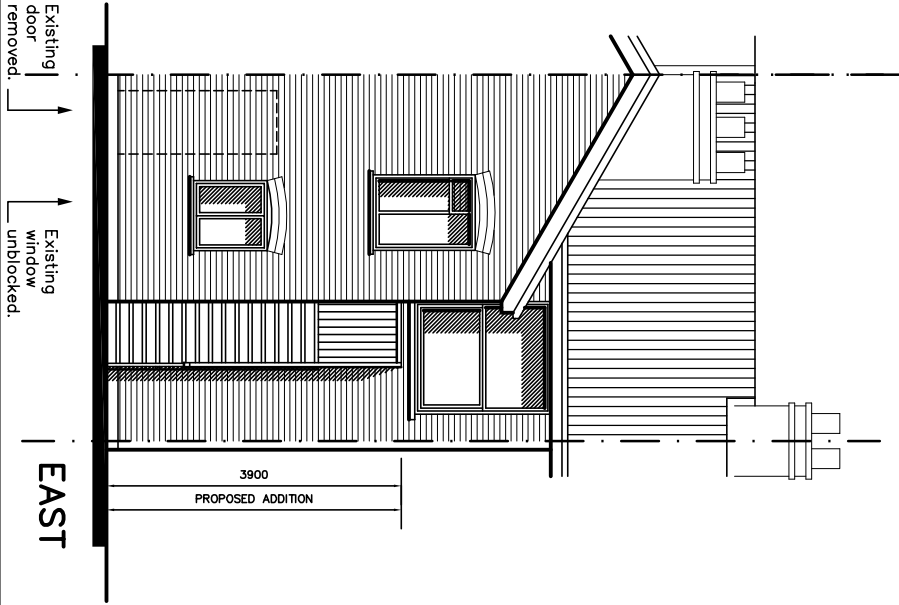

SOUTH

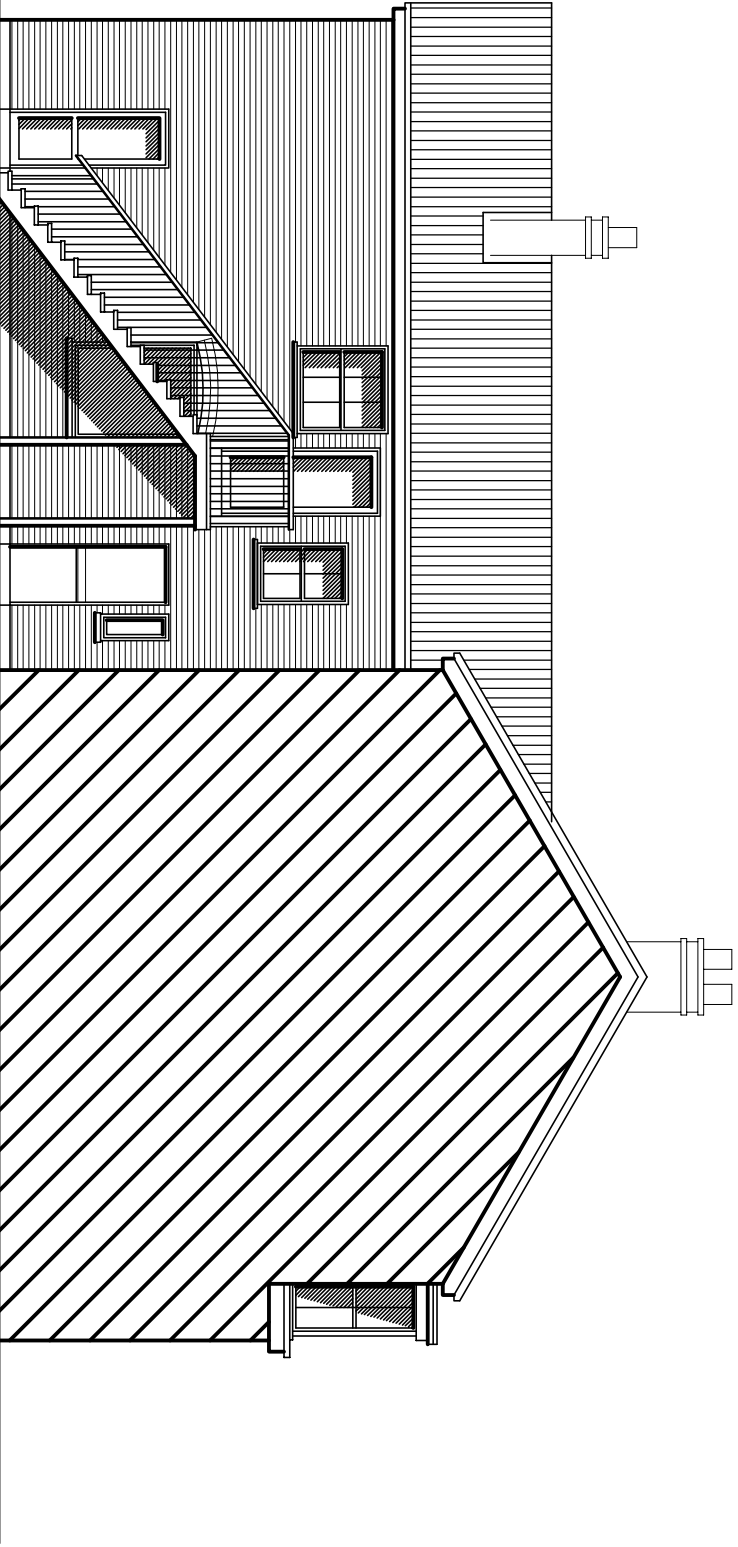

NORTH



Revisions

- A. Client revisions. 03/10/12
- B.
- C.

Martin Critchley
Chartered Architect
7 North Street
Havant, Hampshire, PO9 1PW
023 92 474 919
critchleyarchitect@hotmail.com

Scale A1 = 1:50, A3 = 1:100
Date 26/09/12
Drawn JHL

44 North Street
Havant, PO9 1PT
PROPOSAL
ELEVATIONS

metres

10

20

30

1257-402^A