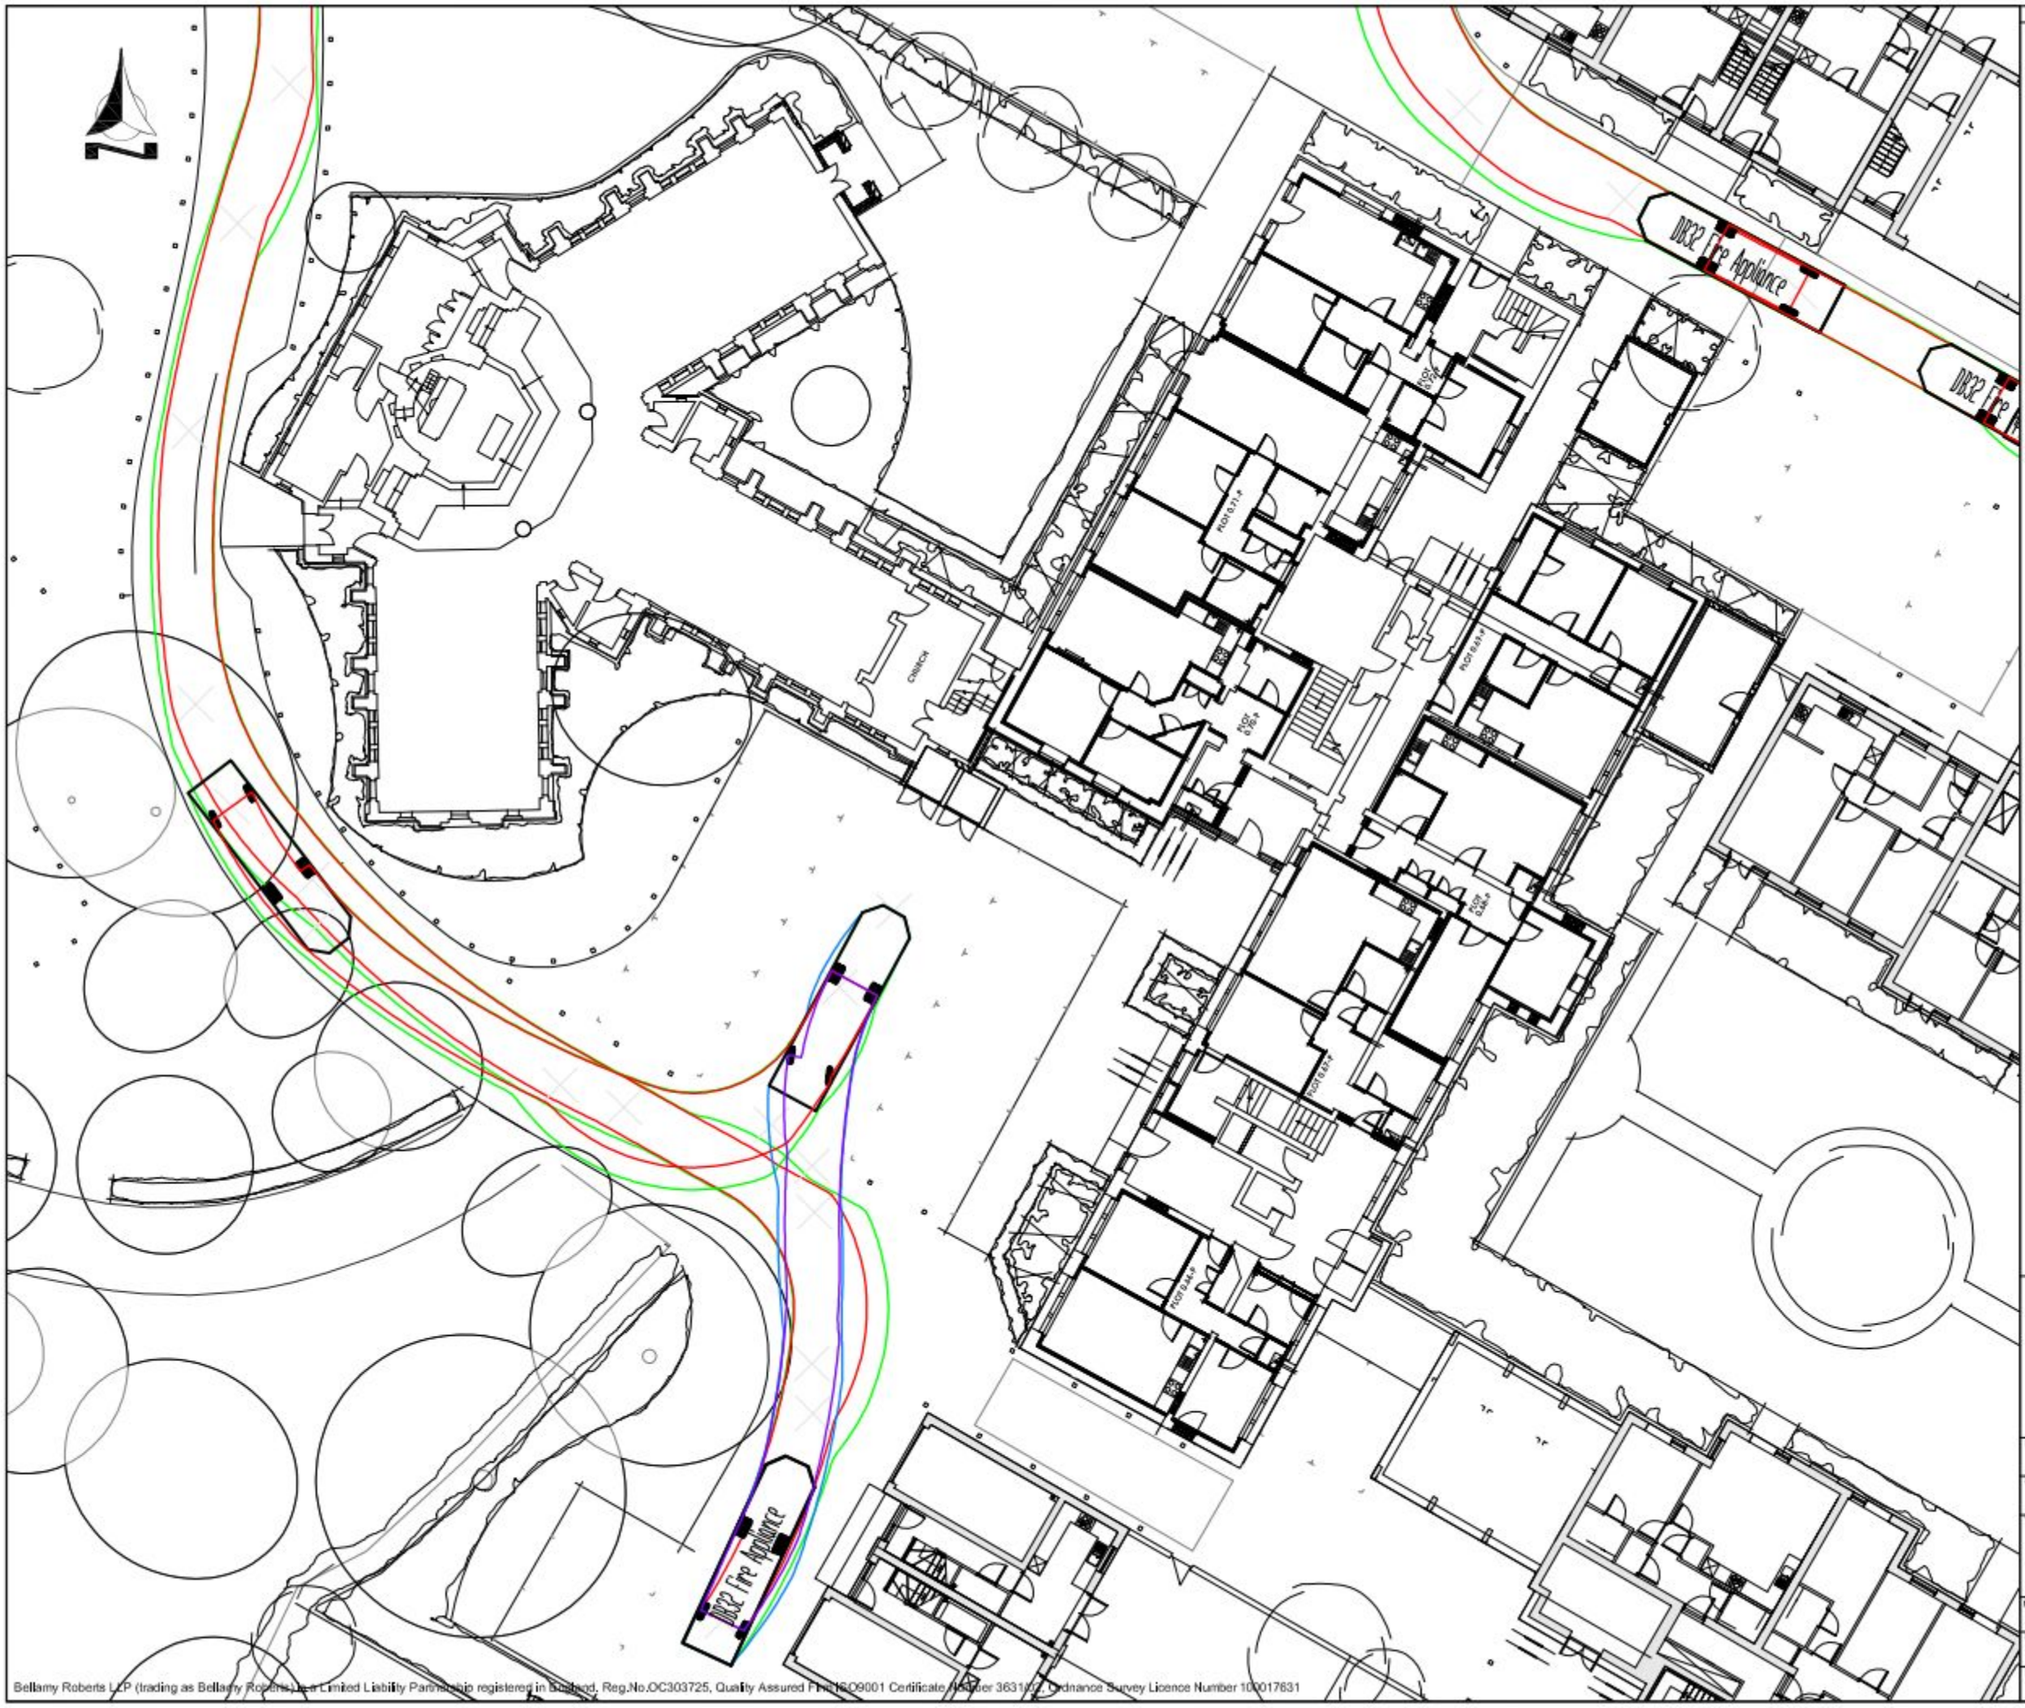


Notes

bellamy roberts

Clover House
Western Lane
Odiham
Hampshire, RG29 1TU

Tel: 01256 703355
Fax: 01256 704934
Email: info@bellamyroberts.co.uk

CLIENT: Linden Homes

PROJECT: St. Michaels Convent, Waterlooville

TITLE: Swept path profile - fire vehicle

DRAWN BY	DESIGN BY	CHK BY
GPW	-	JCB

DATE	DRAWING No.	REV No.
18/09/12	4140 / 213	

SCALE: 1:250 @ A3

Bellamy Roberts LLP (trading as Bellamy Roberts) is a Limited Liability Partnership registered in Scotland, Reg.No.OC303725, Quality Assured FM/EQ9001 Certificate Number 36310/2, Ordnance Survey Licence Number 100017631