
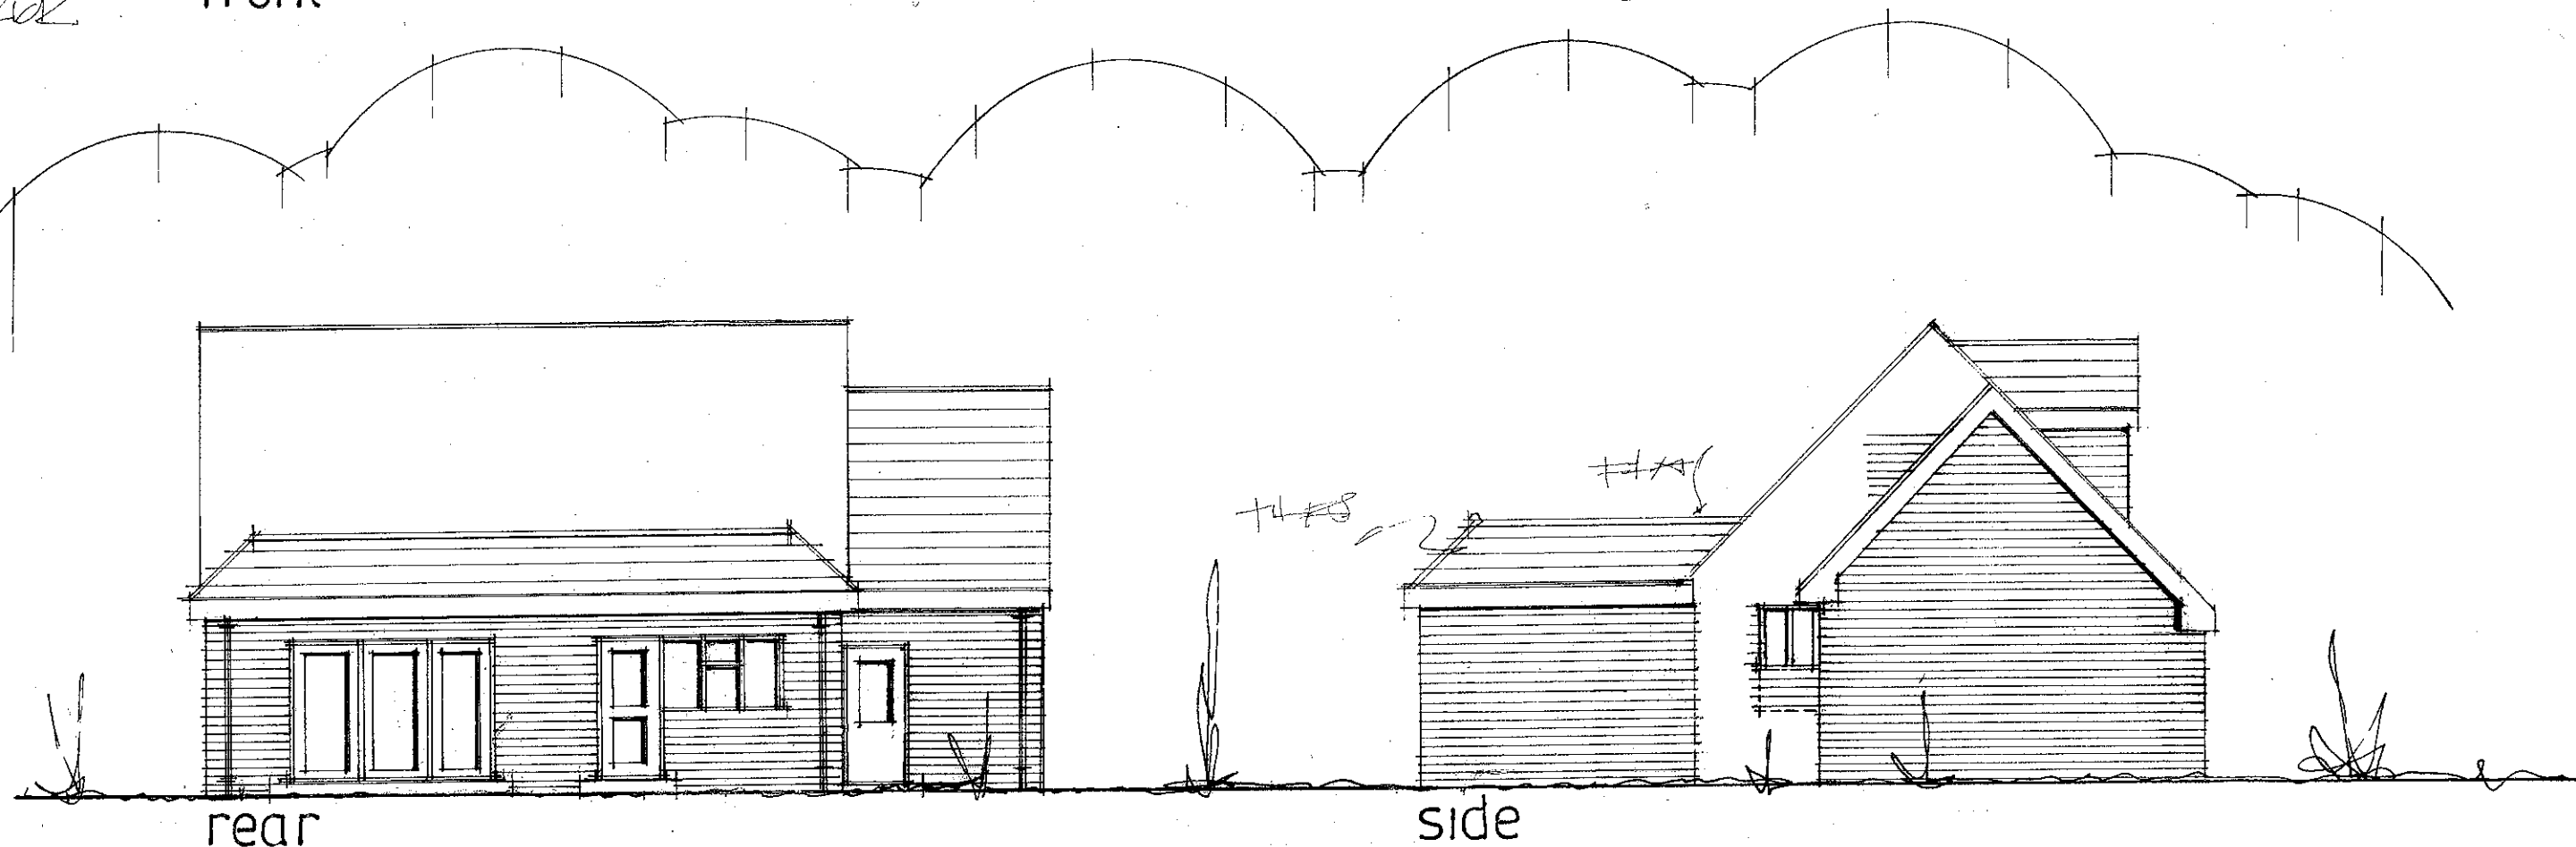


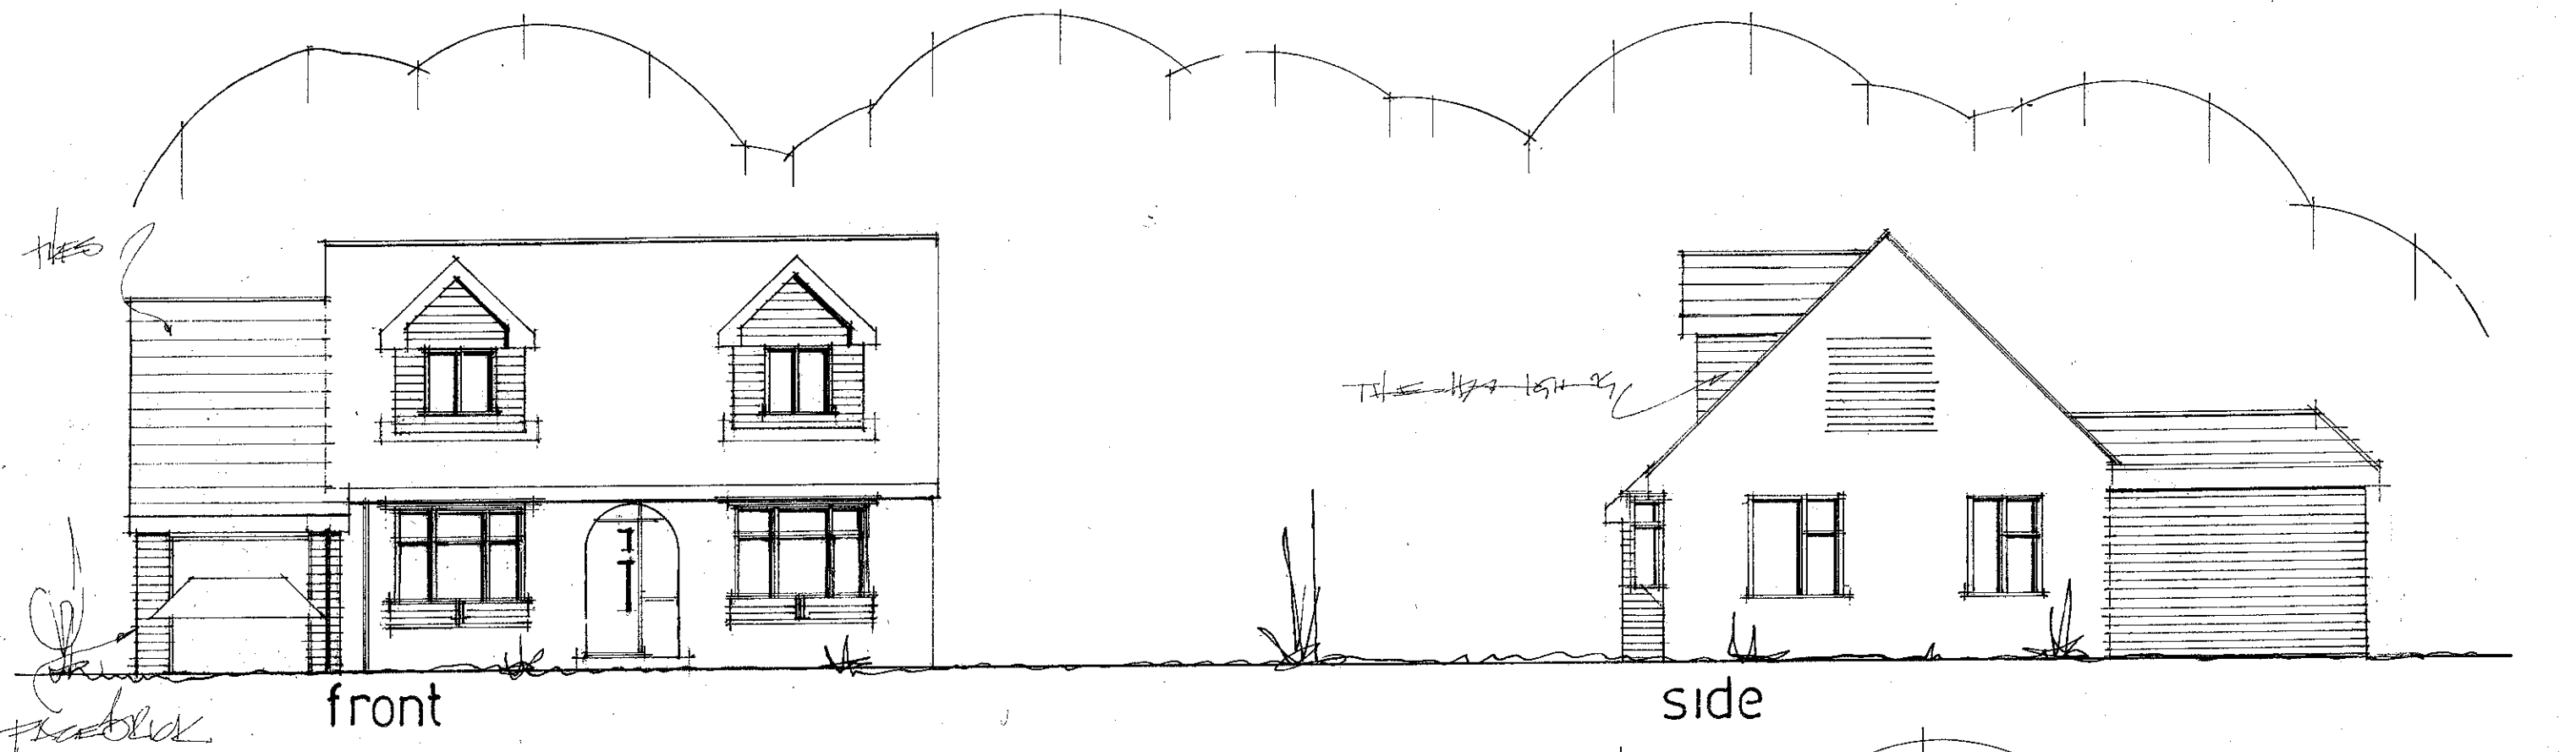

date may 2011

scale 1:100 appx

(MAY 2012 PLAN AMENDED/GARAGE ADDED)

PROPOSED ALTERATIONS AND ADDITIONS.
15, FISHERY LANE, HAYLING ISLAND, HANTS.
FOR MR S. DAVIES.

PETER J. WALKER MRICS
 CHARTERED SURVEYOR
 182 SEAFRONT, HAYLING ISLAND, HANTS
 PO11 9 AN

TEL: 02392 467571