
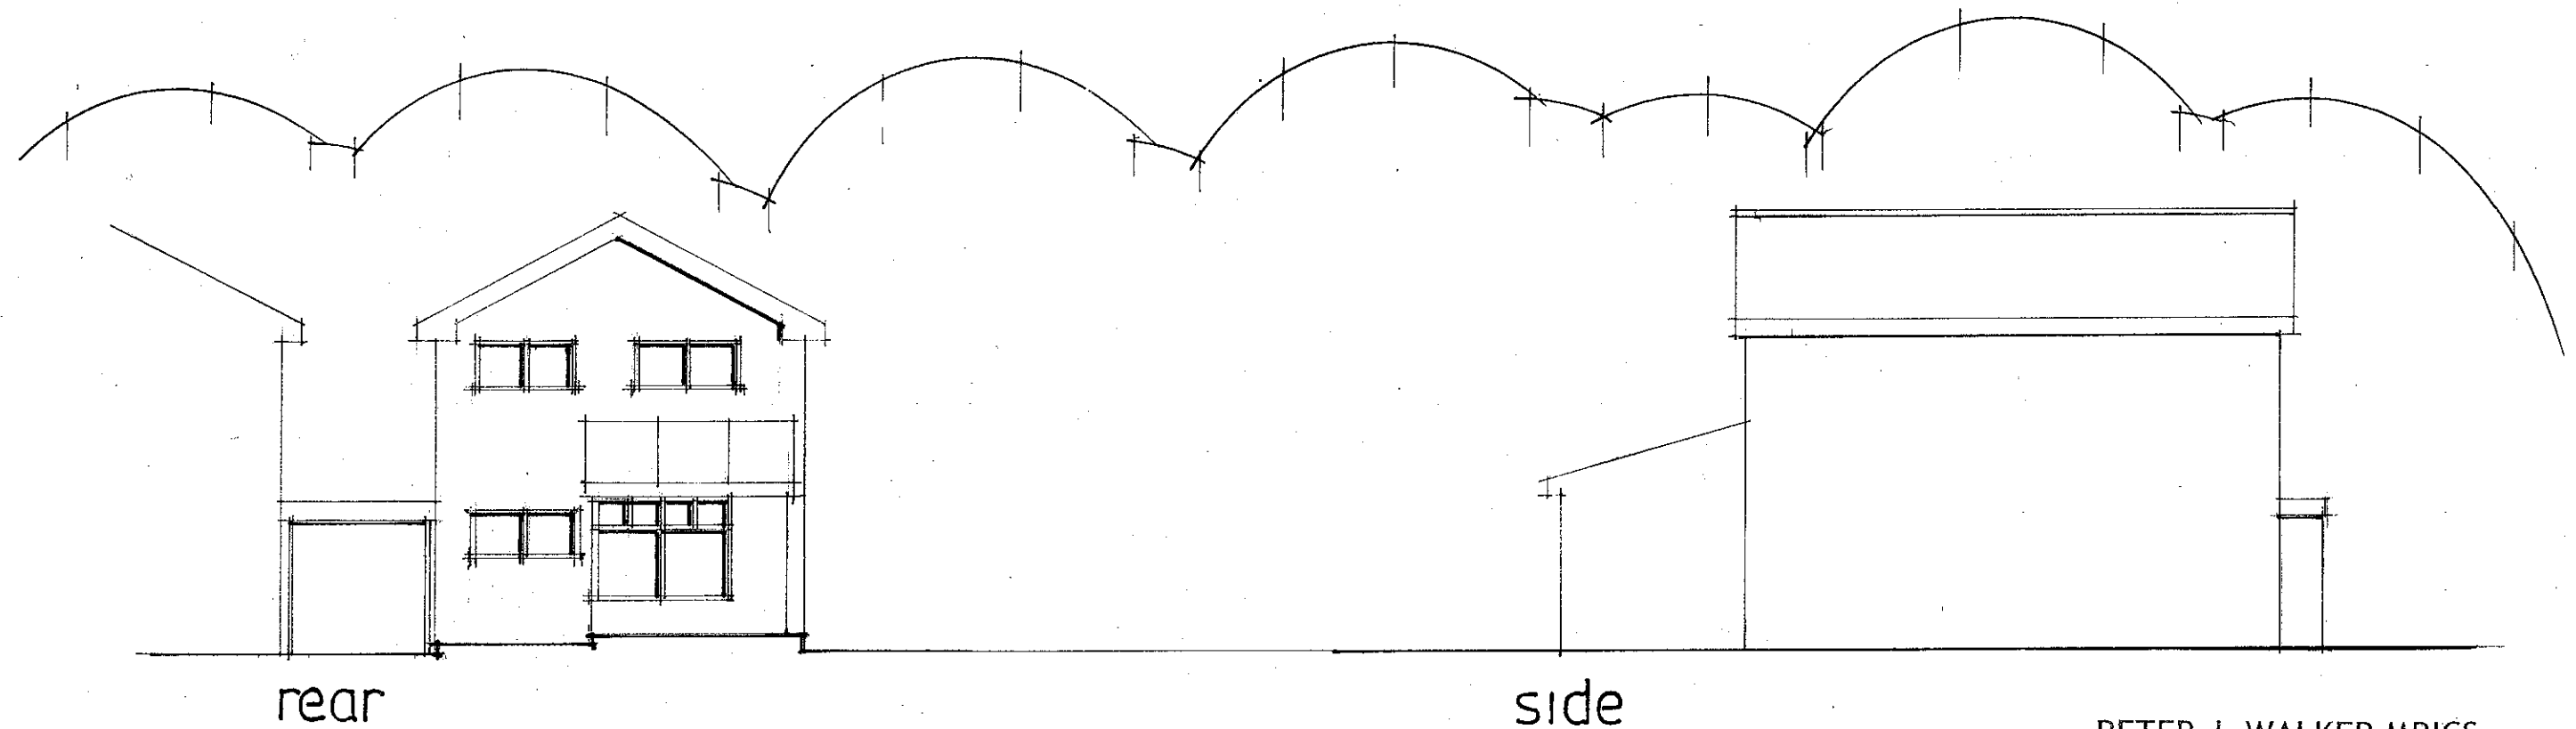


**PROPOSED SINGLE STOREY SIDE/REAR ADDITION.  
16, EARNLEY ROAD, HAYLING ISLAND, HANTS.  
FOR MR & MRS A. FERGUSON.**

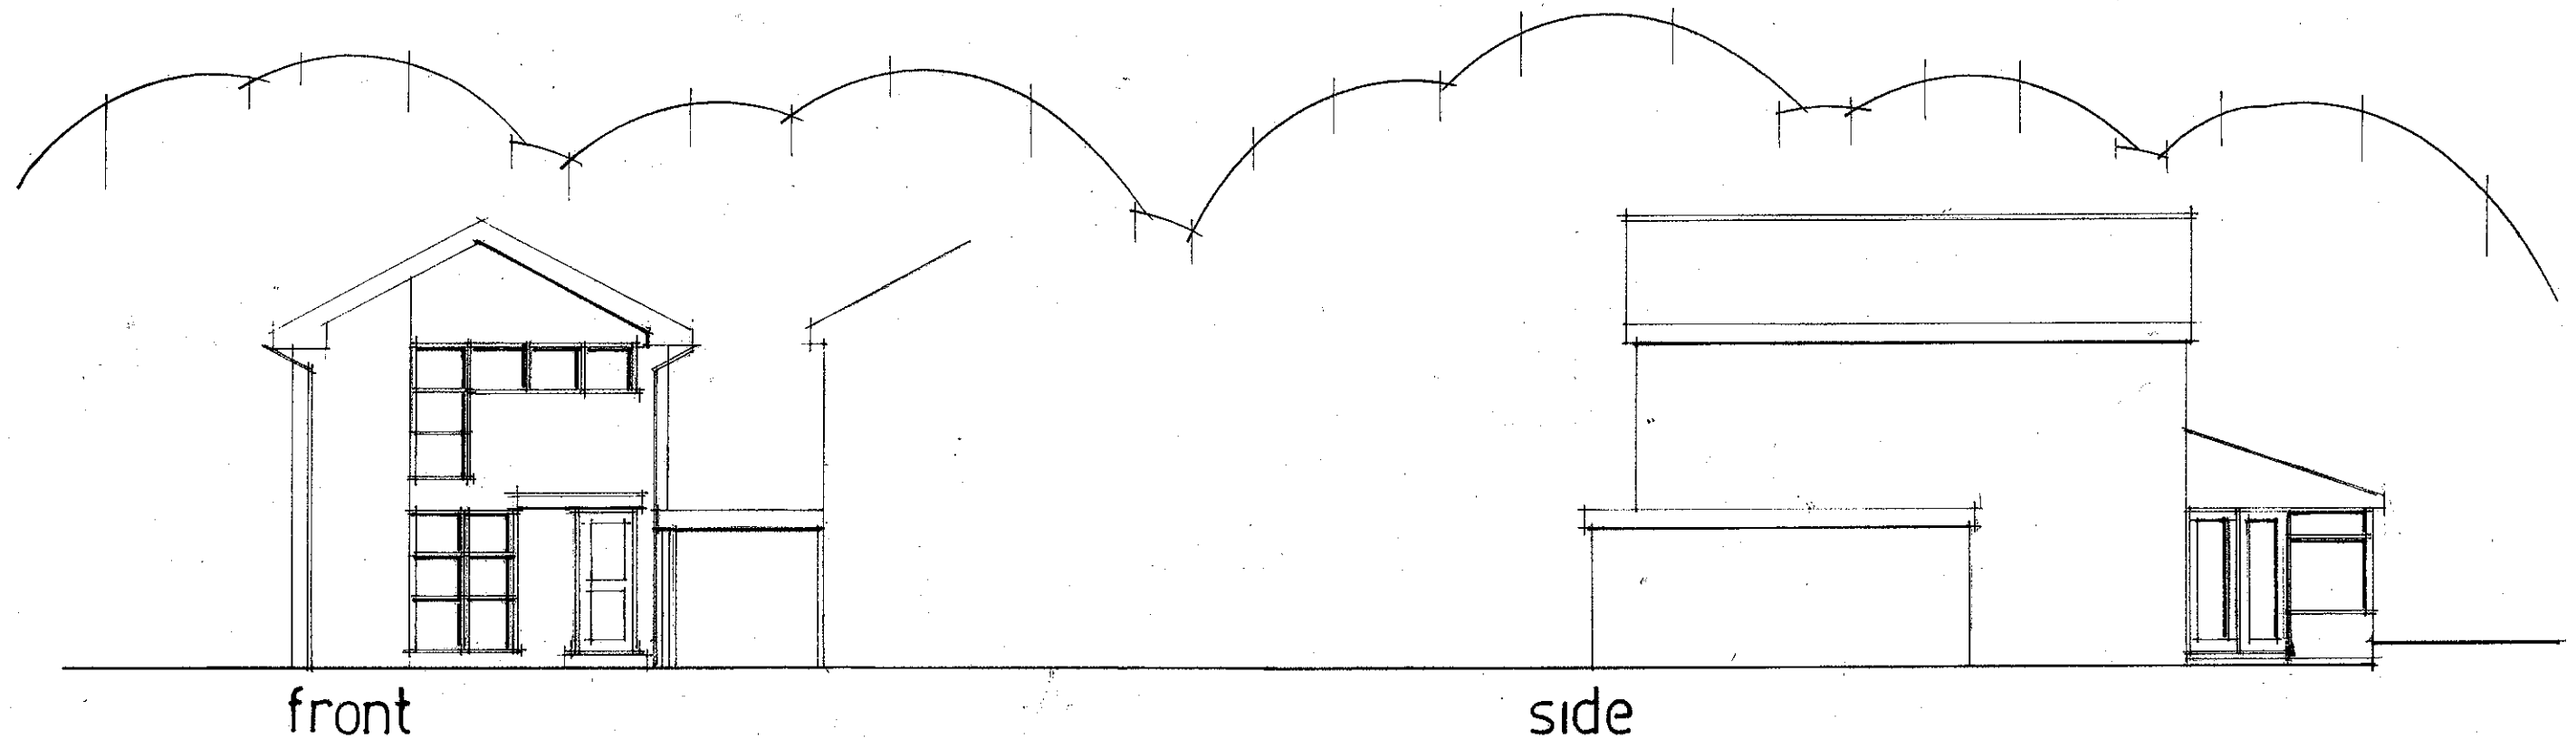

**EXISTING ELEVATIONS.**

date jan 13  
scale 1:100

PETER J. WALKER MRICS  
CHARTERED SURVEYOR  
182 SEAFRONT, HAYLING ISLAND, HANTS  
PO11 9 AN