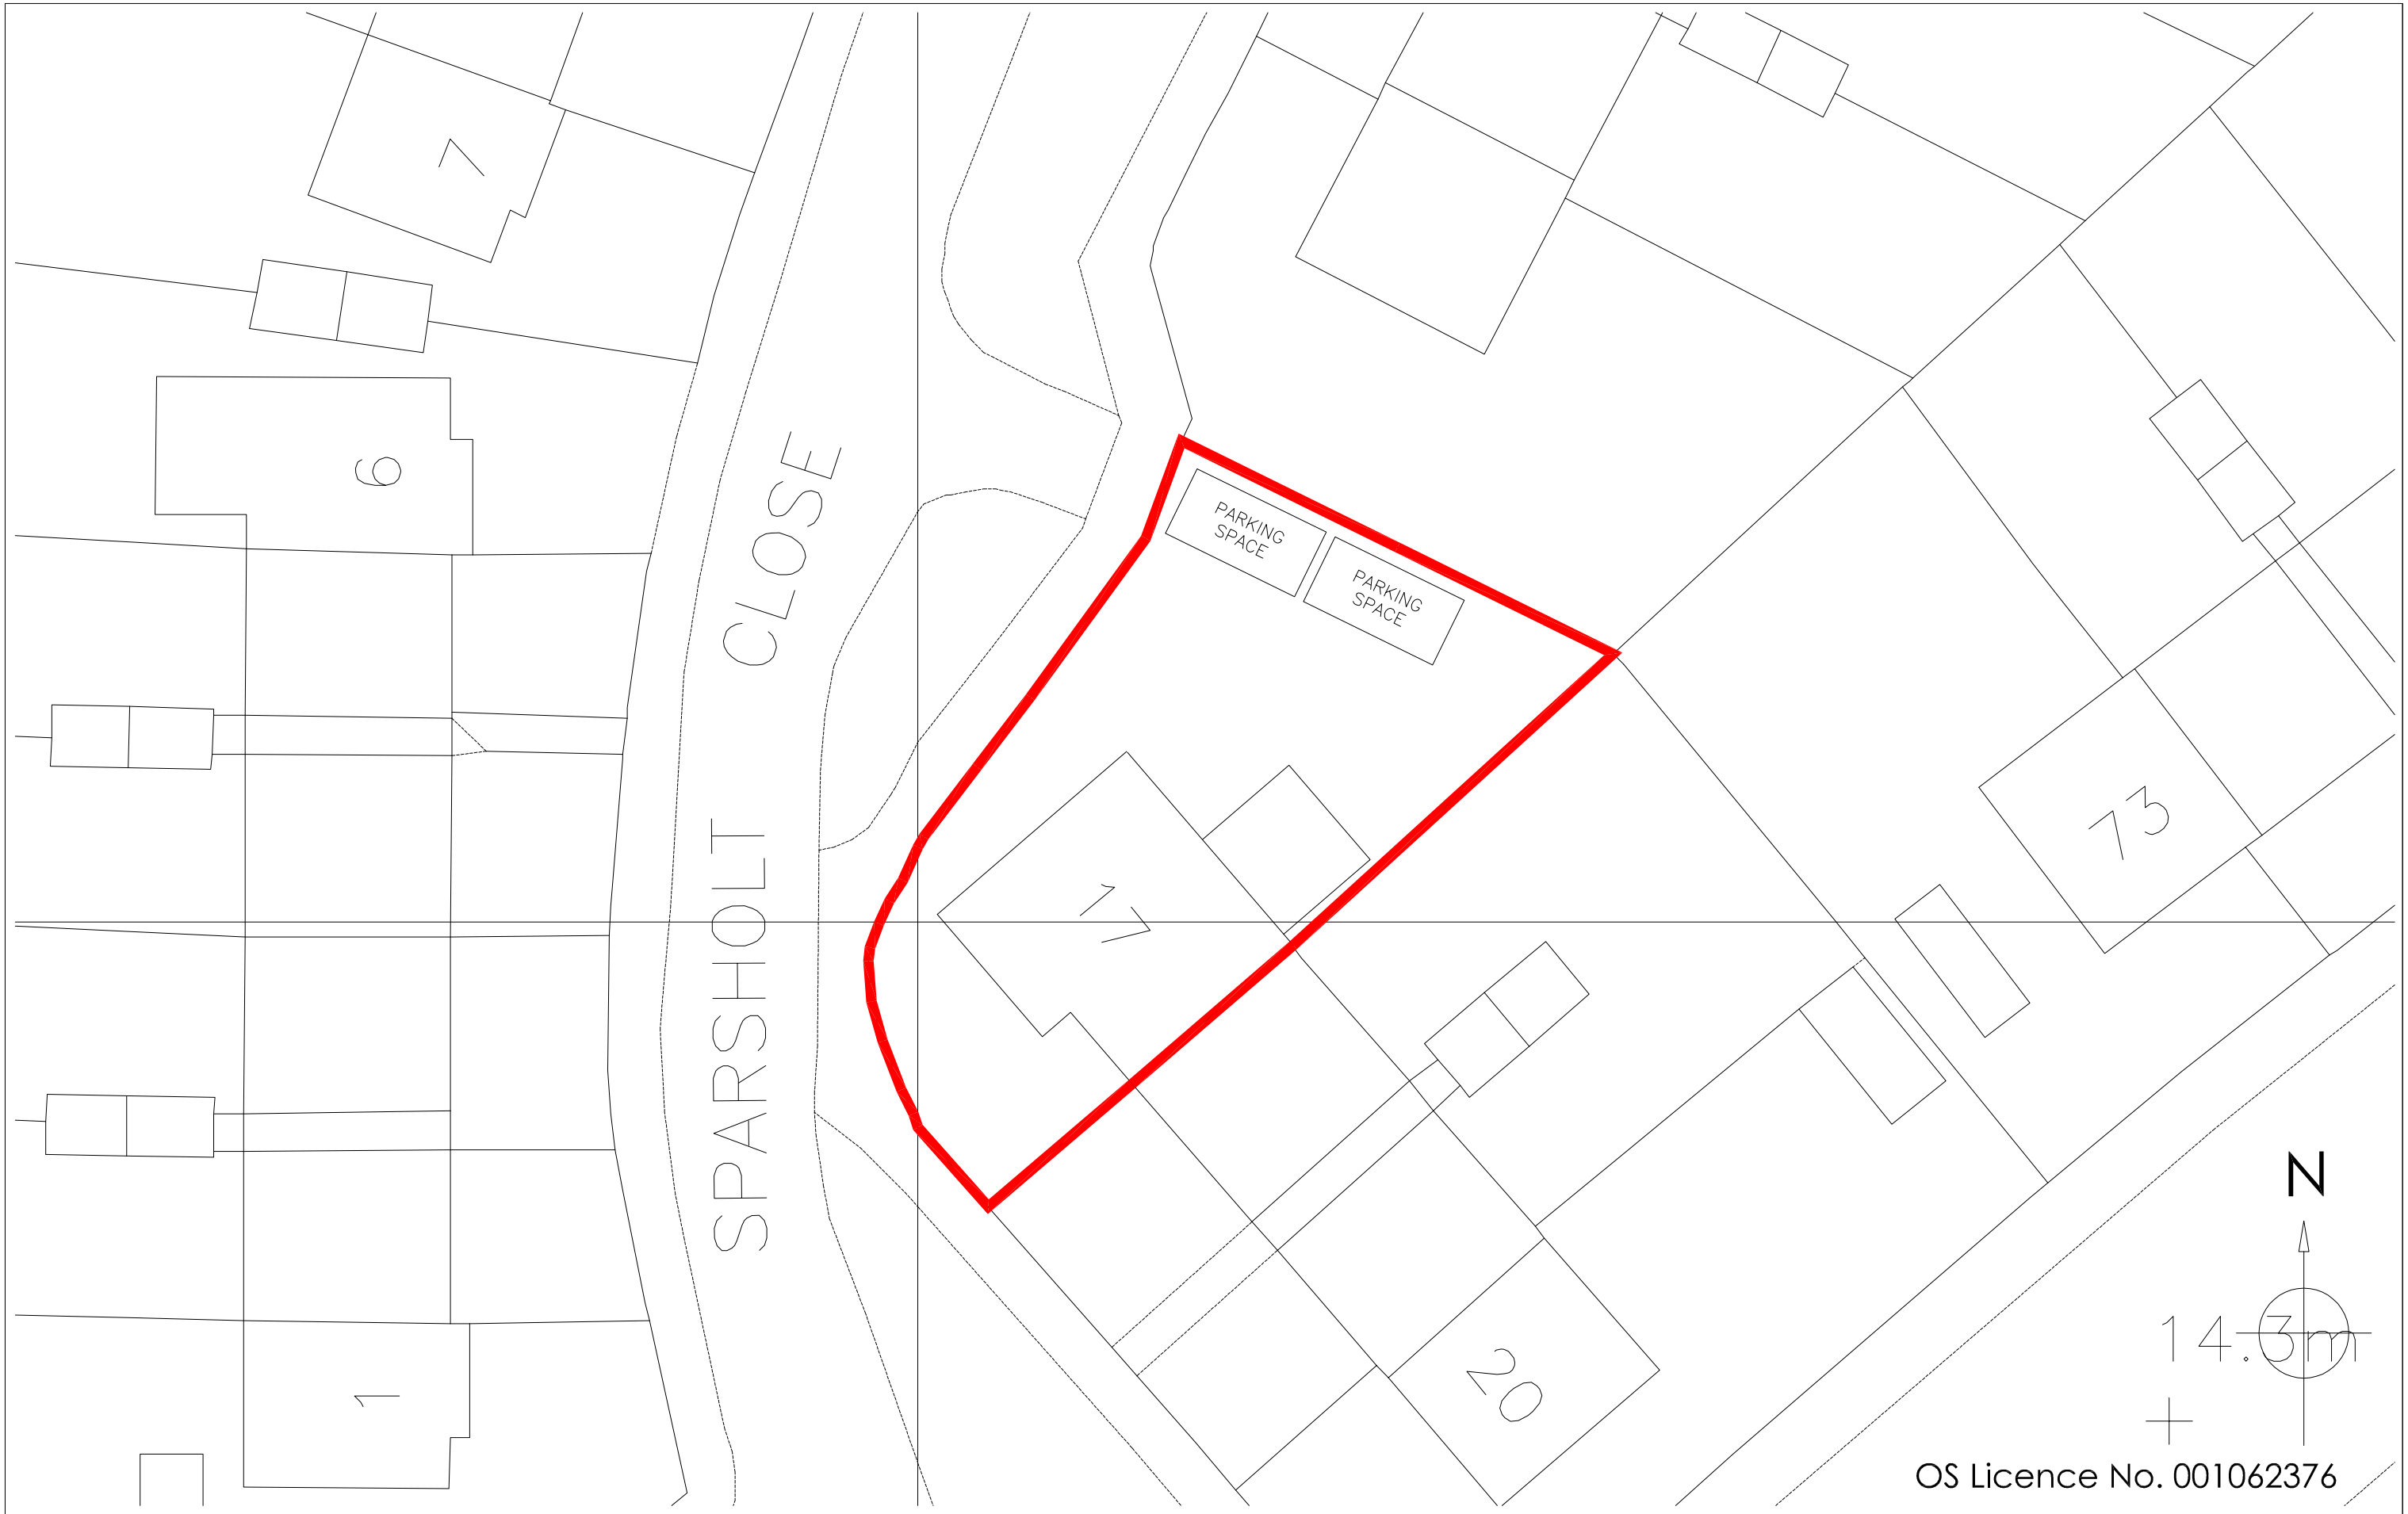


OS Licence No. 001062376

Copyright is reserved by GBS Designs and is issued on the condition that it is not copied or disclosed by or to any unauthorised persons without prior consent in writing from GBS Designs.

All dimensions to be checked on site

REV	DESCRIPTION	DRAWN	DATE
-	Initial design	JLR/GBS	04/09/12
A	Window introduced to front, window moved at the side, built-in wardrobe introduced with door moved and stairs altered.	GBS	05/09/12
B	Side to new dwelling shortened by 225 millimetres, side window moved, ridge line lowered; thus making new dwelling subservient to existing dwelling	JLR	07/09/12

Drawing Ref: TYLER 05
Rev.: B
Scale at A1: 1:100
Scale at A3: 1:200
Date: 4 Sept 2012
Drawn by: JLR/GBS

Drawing Title:
New Dwelling to the side of 17 Sparsholt Close, Havant, Hampshire, PO9 4AP

gbs designs
ARCHITECTURE & DESIGN
6 Shillinglee Waterlooville
Hampshire PO7 5RW
Telephone
023 9225 8315
www.gbsimages.co.uk