


**PROPOSED TWO STOREY SIDE ADDITION.
32, STAUNTON AVE, HAYLING ISLAND, HANTS.
FOR MR & MRS B. EAGLE.**

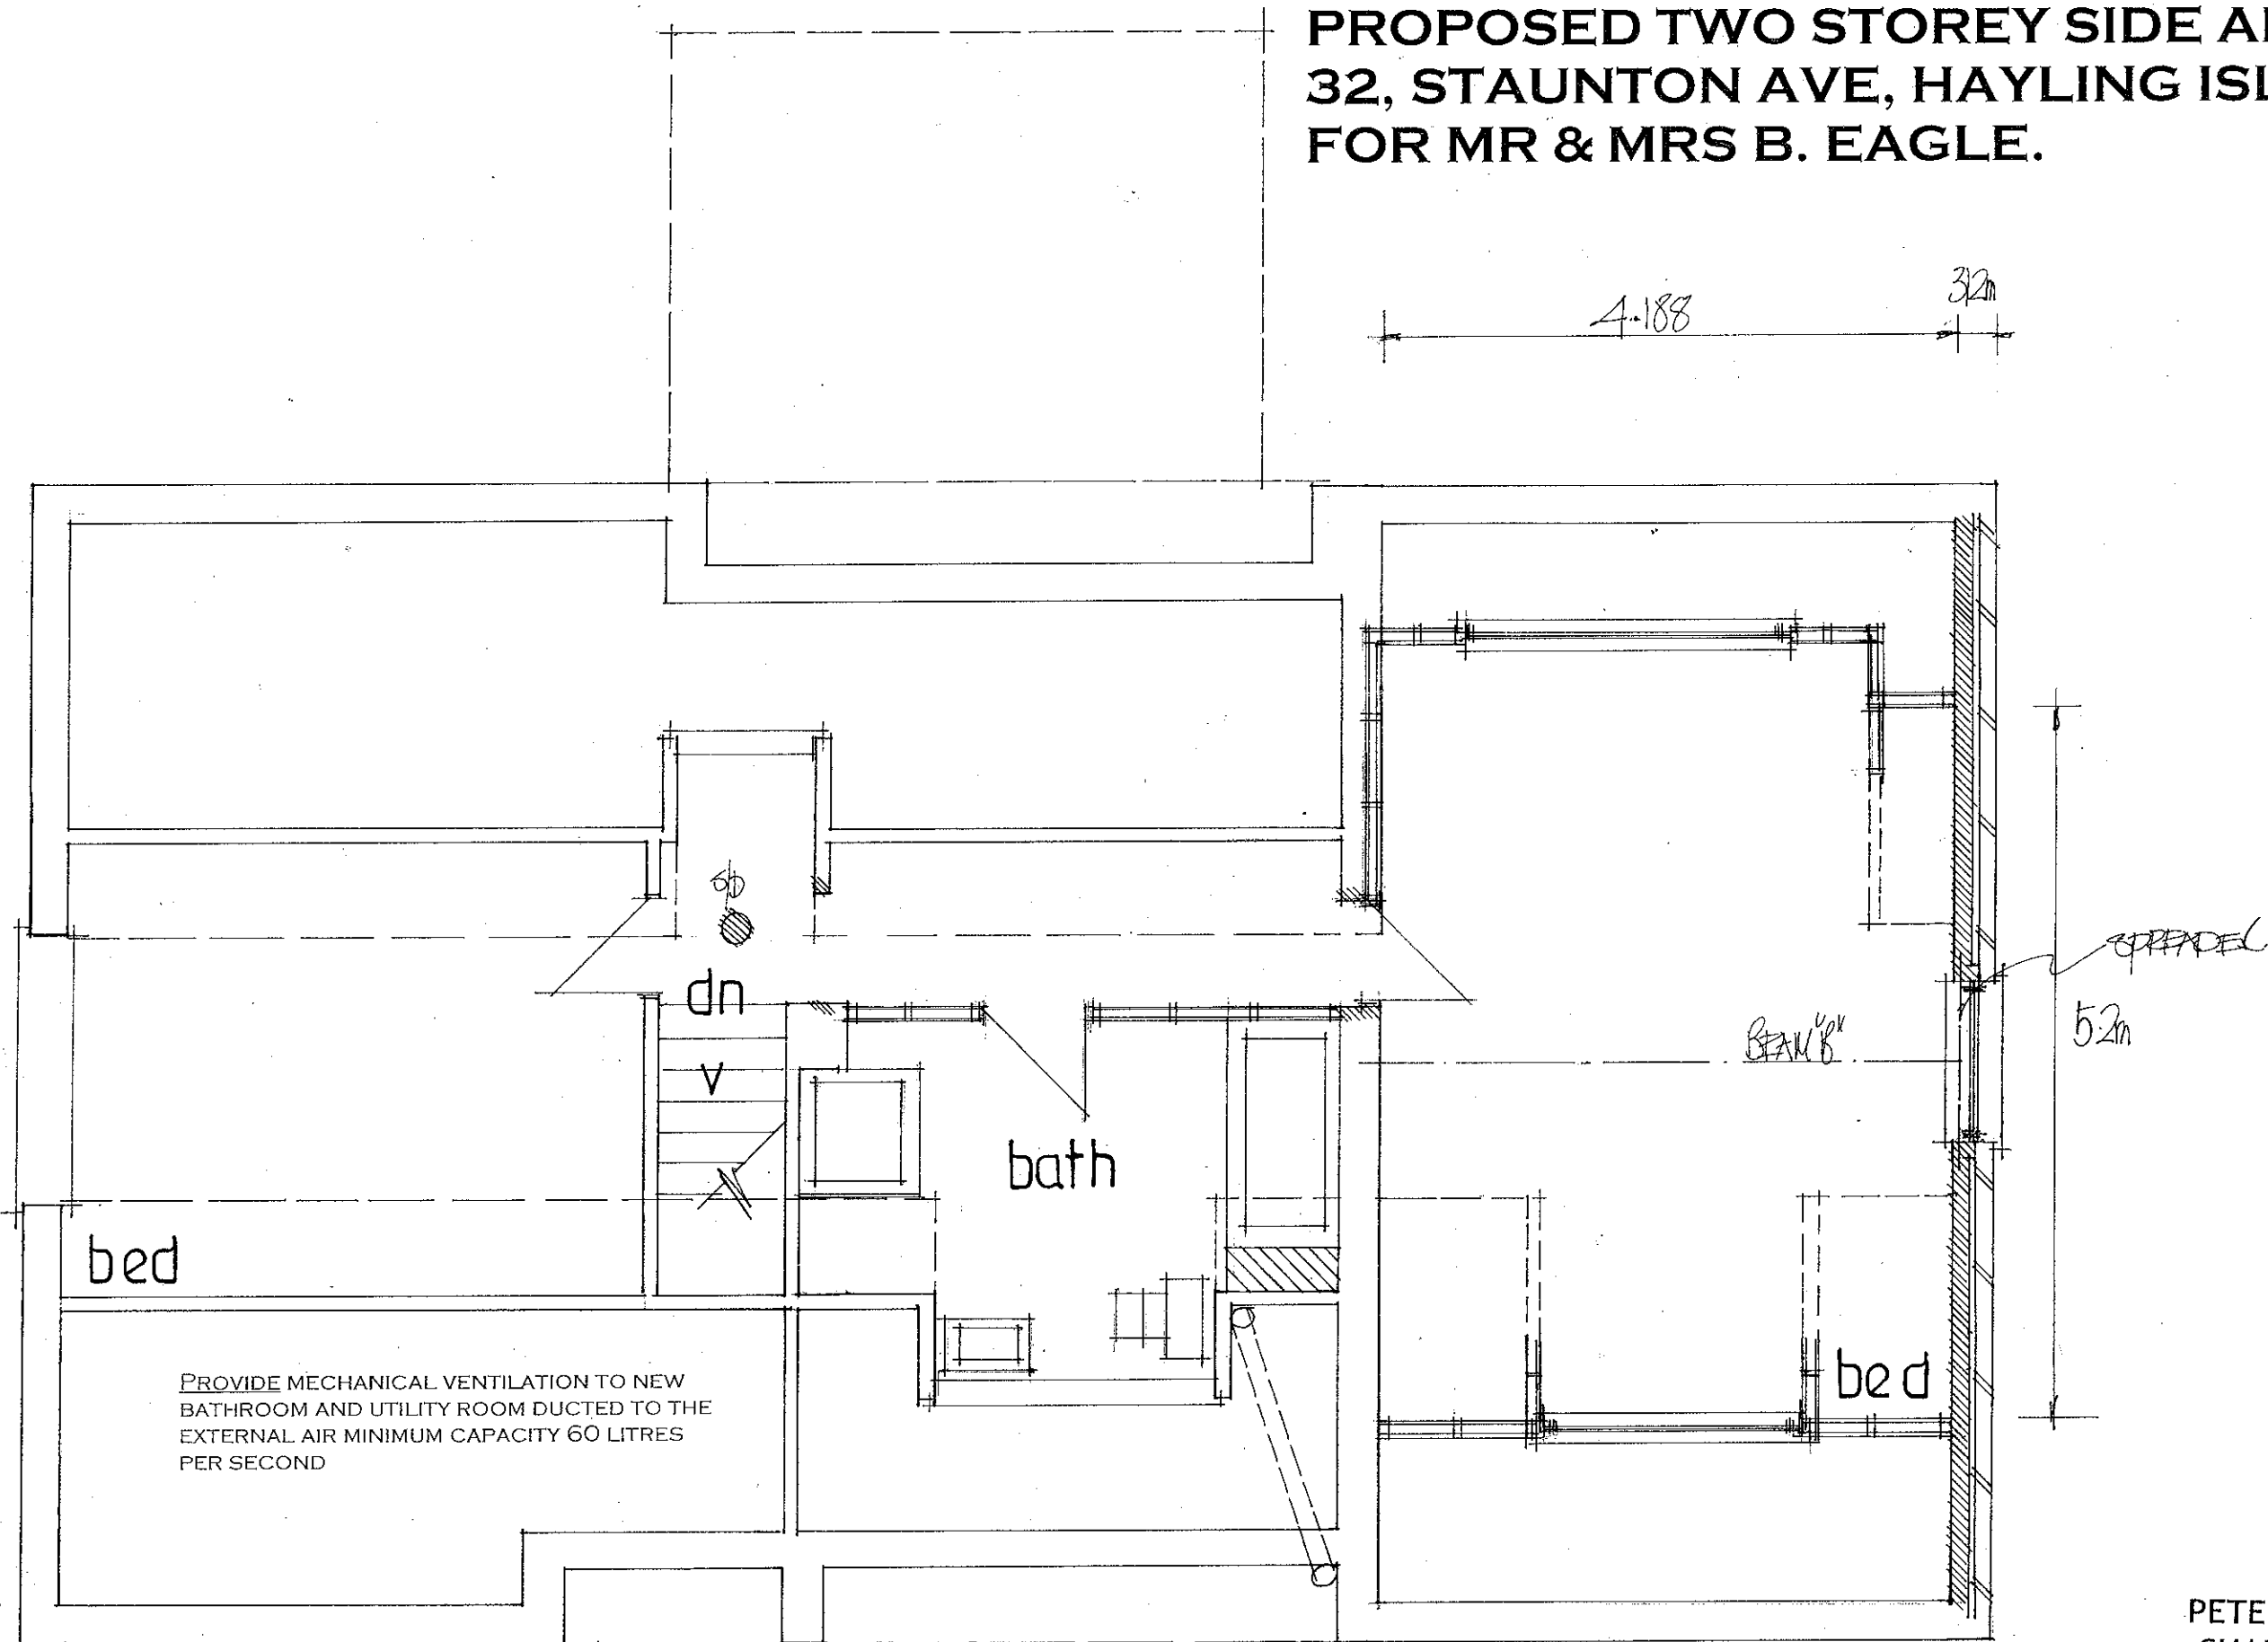

irst

date sept 12

scale 1:50

PROPOSED LAYOUT

PETER J. WALKER MRICS
CHARTERED SURVEYOR
182 SEAFRONT, HAYLING ISLAND, HANTS
PO11 9 AN

TEL: 02392 467571