


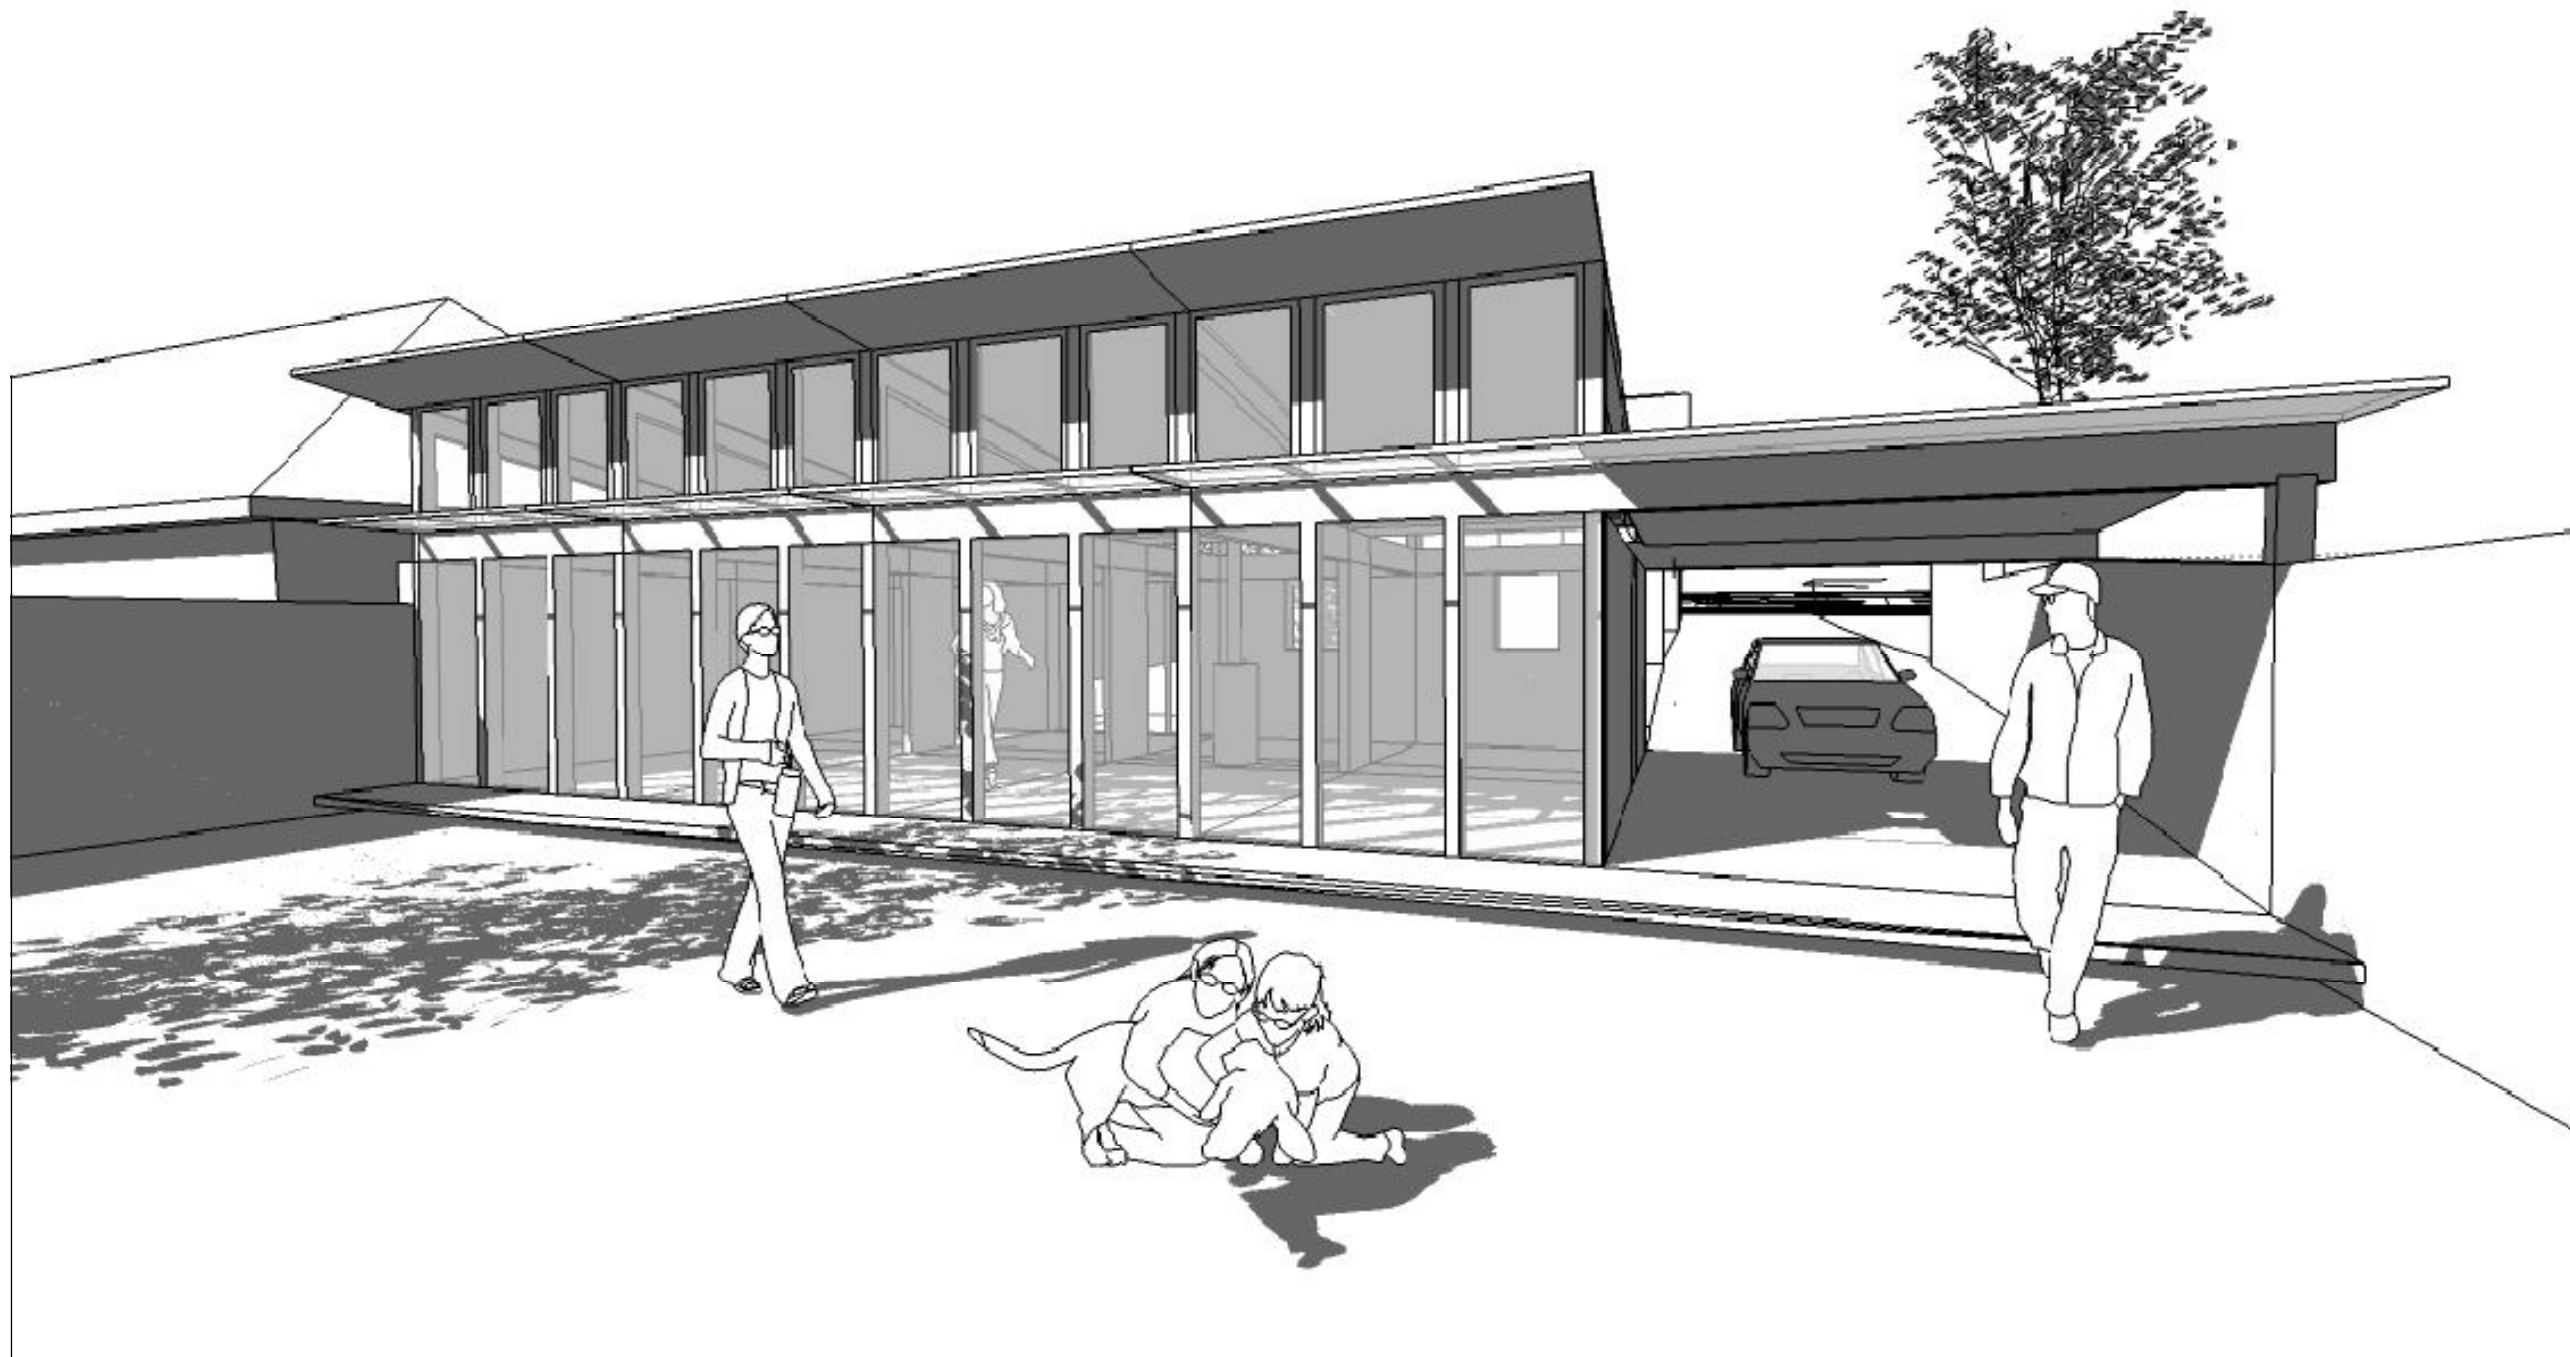

South Western Perspective

Pearce Architects

15 Taswell Road
Southsea
Hampshire
PO5 2RG

T: 023 9281 9146 www.pearcearchitects.com

Project

136 Stakes Hill Road
Waterlooville
Hampshire

Drawing

South Western Perspective

Drawing Number

Date: August 2012
Drawn: MP
Revision: 0
Scale:

Notes

This drawing is intended for application
under the Town and Country Planning
Acts only.
Not for production information

Drawing
Number:
12.100.

12