


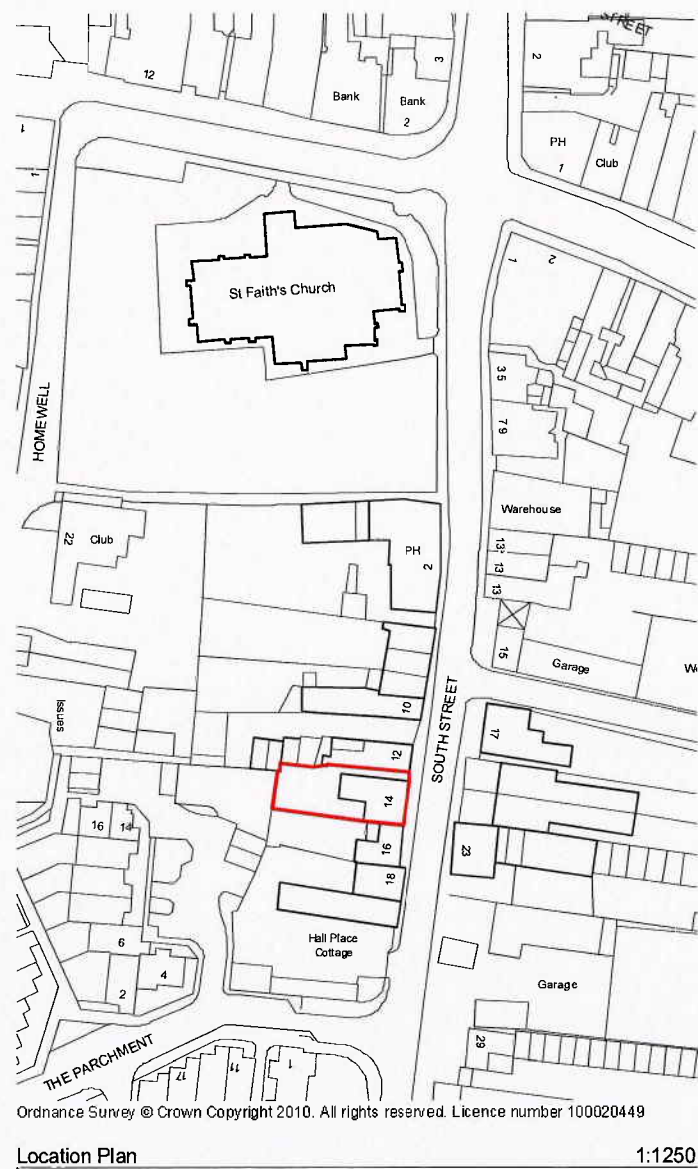

HAVANT BOROUGH COUNCIL
DEVELOPMENT CONTROL
01 JUN 2012
RECEIVED

revisions & notes:

A	24.05.12	SAB	Issued for Planning
B	01.06.12	HB	OS License Number added

0 100mm @A3

project: Mr & Mrs Short
Rear Extension
14 South Street
Havant, Hampshire

drawing name: Site Location Plan

status: PLANNING

date: January 2012

scale: 1:1250 @A3

drawn: SAB

pwparchitects

61 South Street, Havant, Hampshire PO9 1BZ
t: 023 9248 2494
e: design@pwp-architects.com

Project No. **4902** drawing No. **1000** rev **B**

Note: All dimensions to be checked on site by the contractor before fabrication and erection. Figured dimensions to be taken in preference to scaled dimensions. This drawing is the copyright of the architects and must not be reproduced or used without their express consent, except for the purposes of a planning application. Electronic issue of this drawing to be confirmed by paper hard copy only.