


SUPERSEDED

PROPOSED NEW FOUR BEDROOM HOUSE.
26, HOLLOW LANE, HAYLING ISLAND, HANTS.
FOR MR A. EDWARDS.

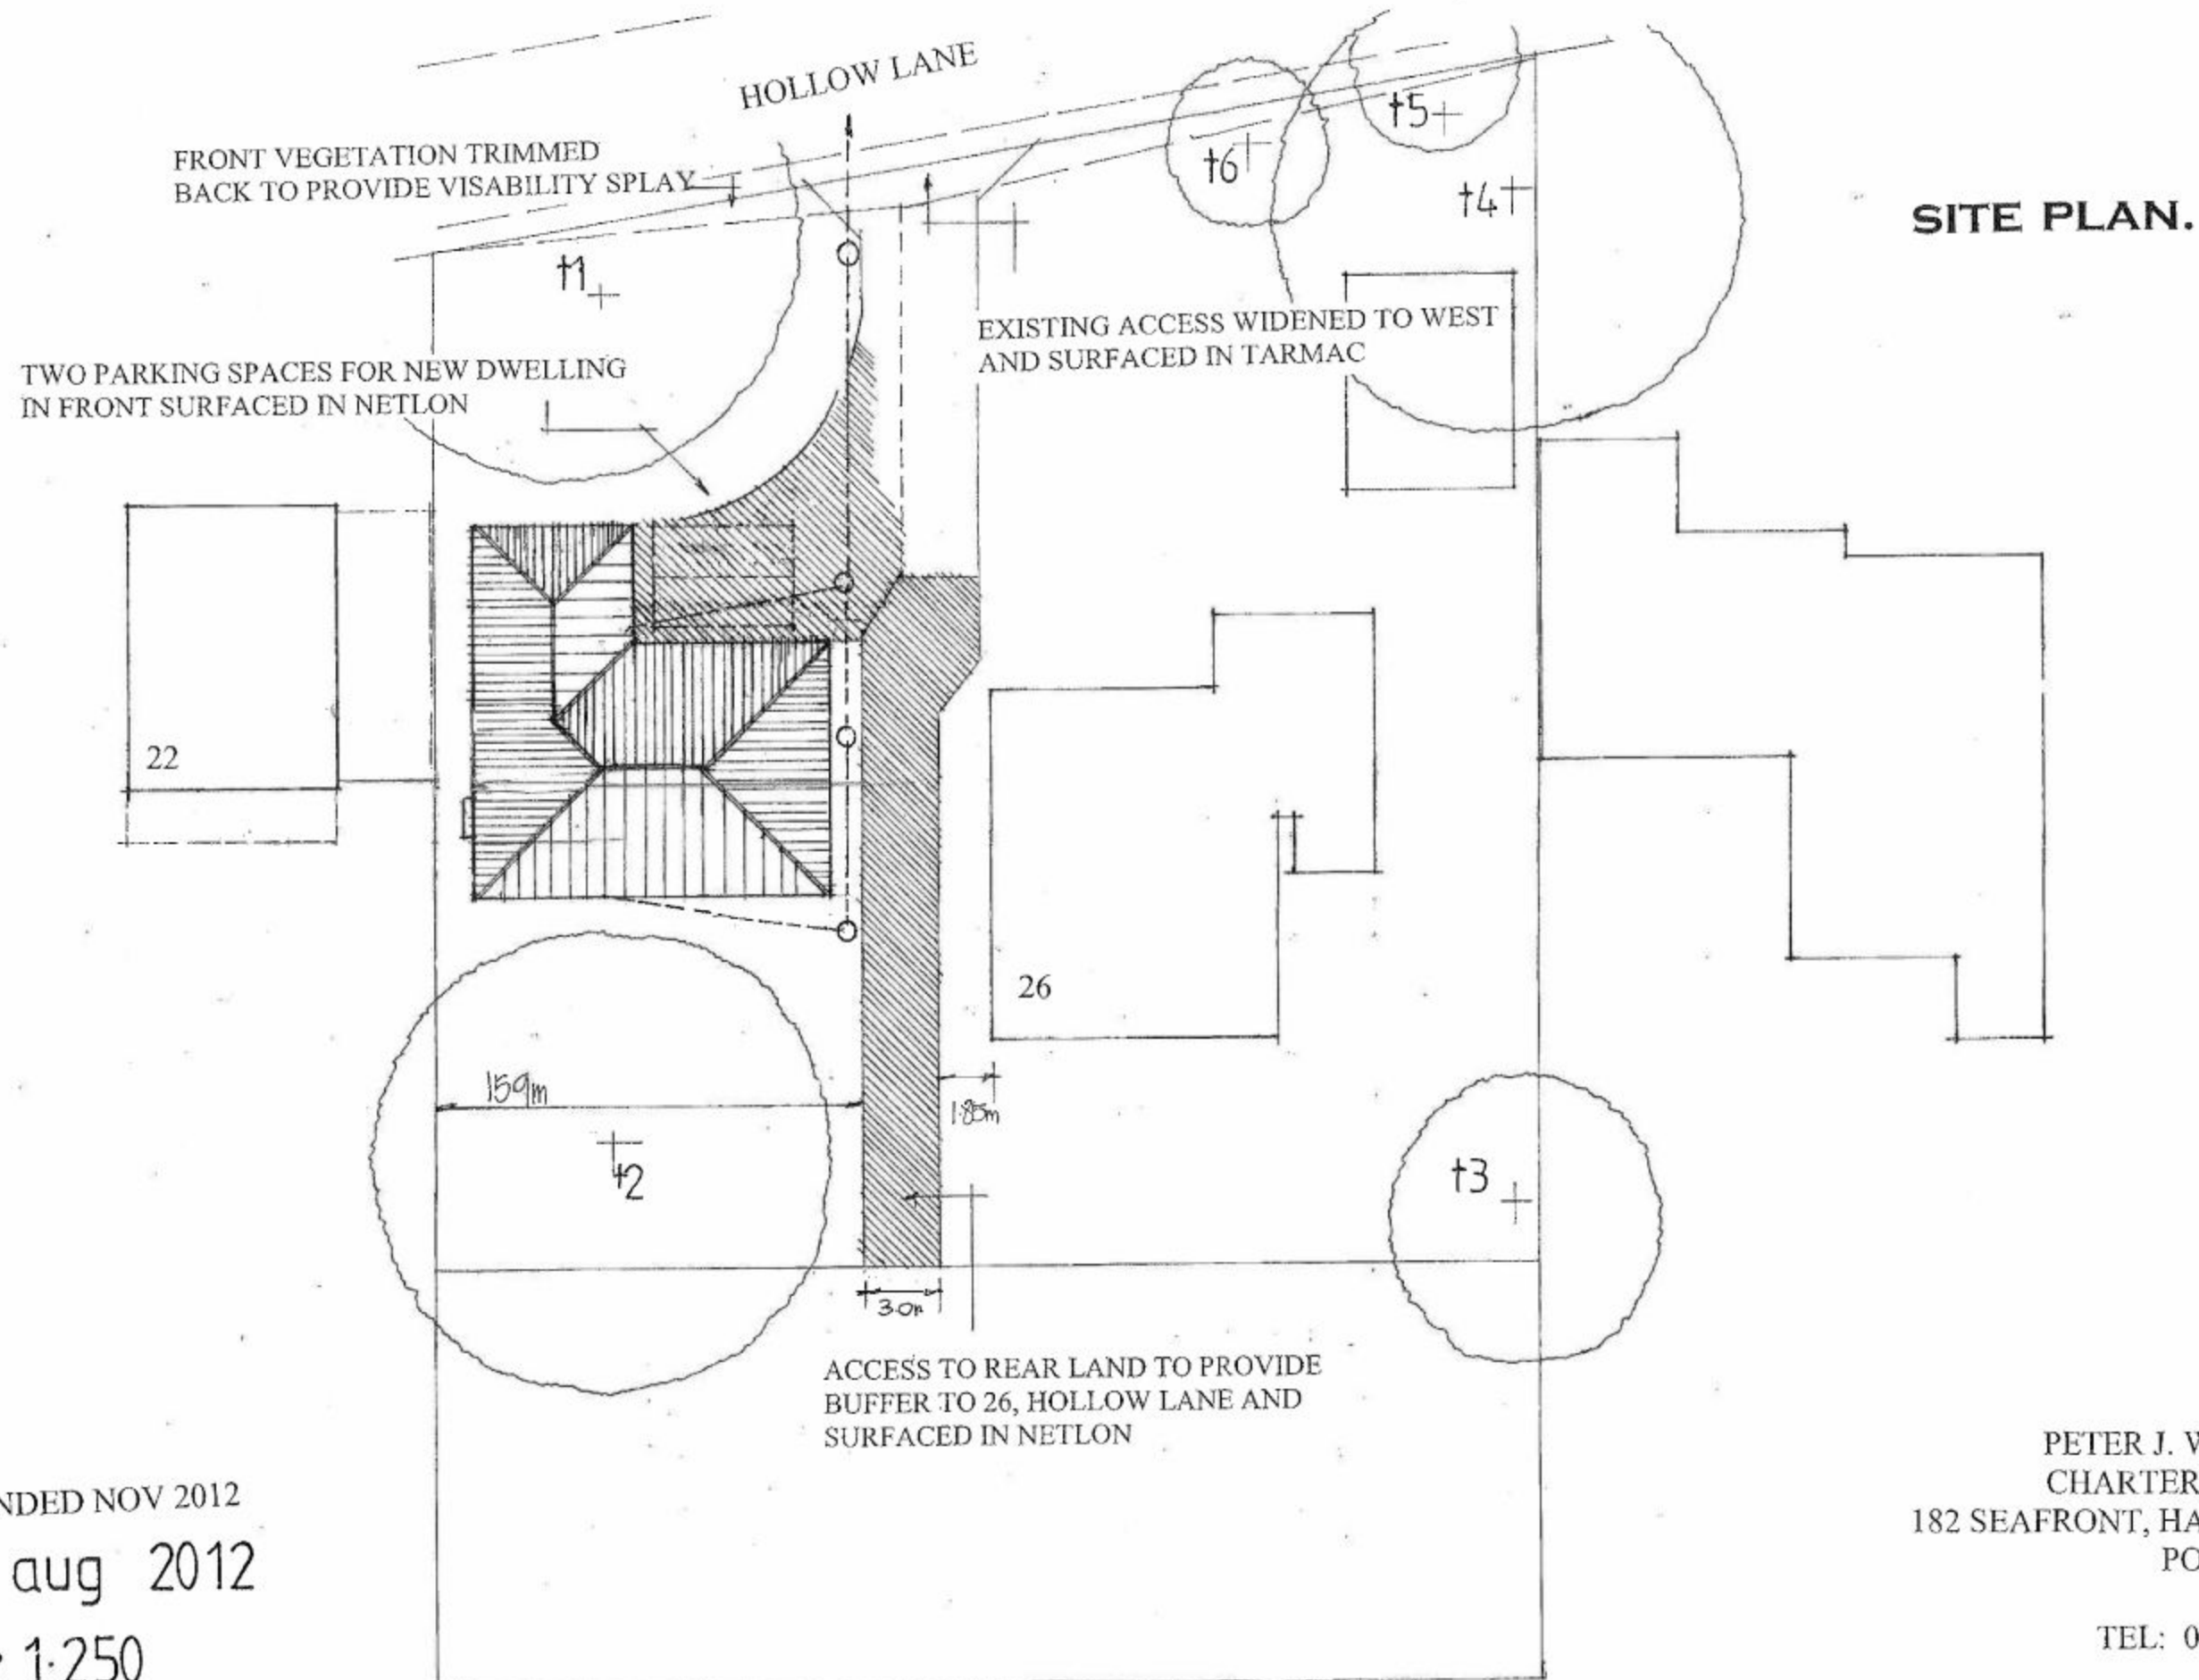

RECEIVED
21 NOV 2012
HBC Development Control

AMENDED NOV 2012
date aug 2012
scale 1:250

PETER J. WALKER MRICS
CHARTERED SURVEYOR
182 SEAFRONT, HAYLING ISLAND, HANTS
PO11 9 AN

TEL: 02392 467571