


PLAN VIEW


1 cm = 1 m

--- EXISTING GARAGE
 — NEW BUILD

1 = GARAGE/WORKSHOP 44 m²
 2 = GARDEN STORAGE 12.25 m²
 3 = Summer House 15.75 m²

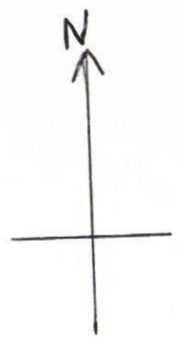

7 INHURST AVENUE

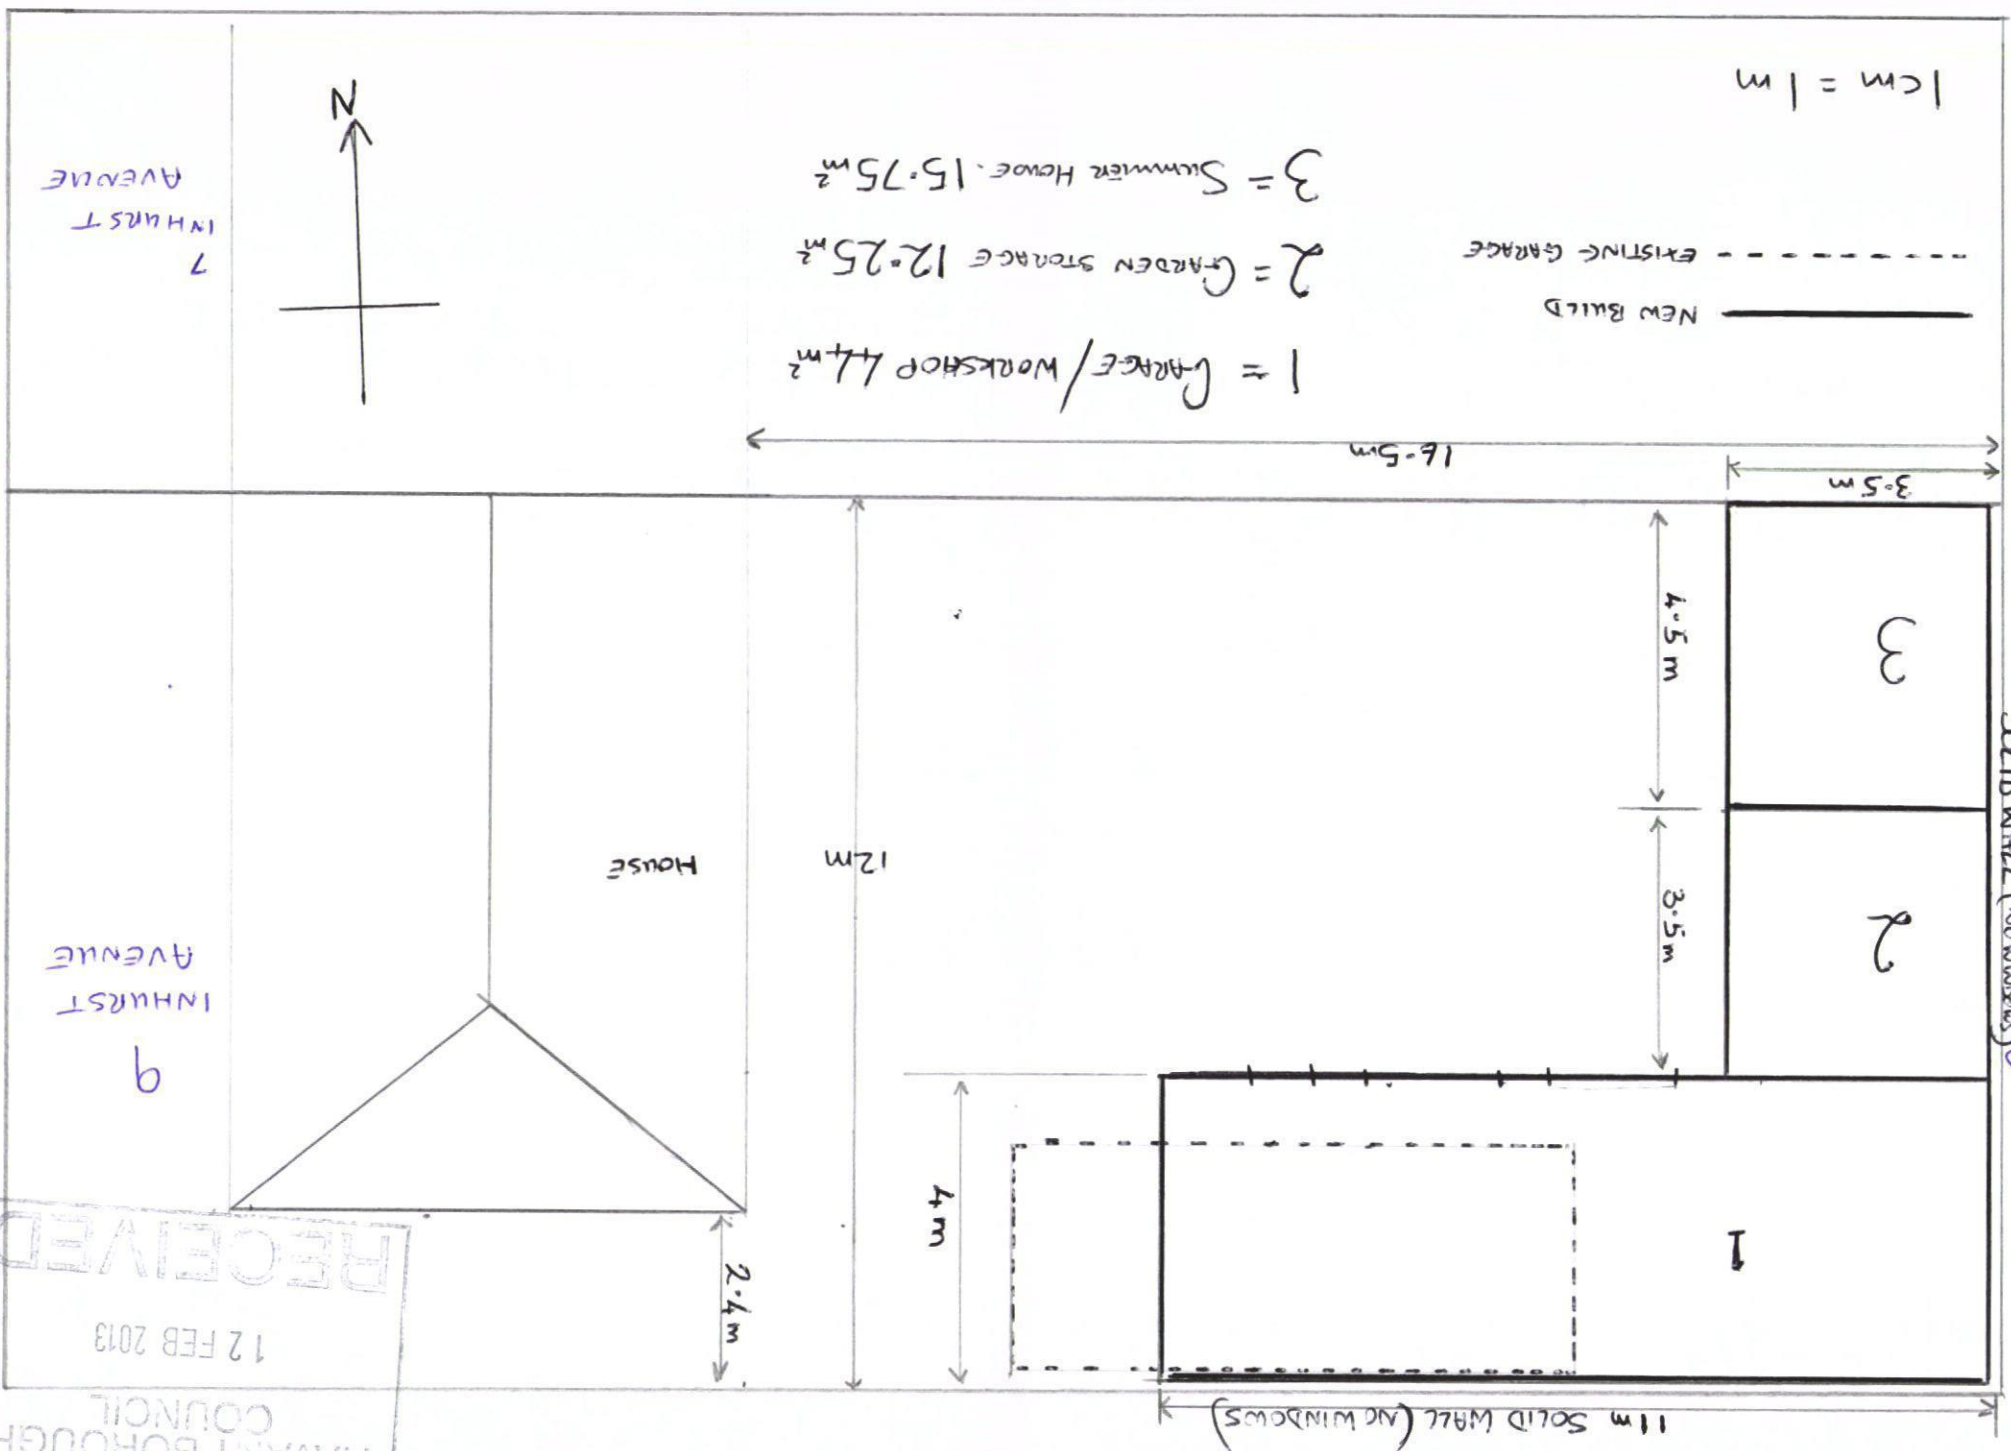

SOLID WALL (NO WINDOWS)

WOODLAND

11m SOLID WALL (NO WINDOWS)

RECEIVED
 12 FEB 2013
 HAVANT BOROUGH COUNCIL