


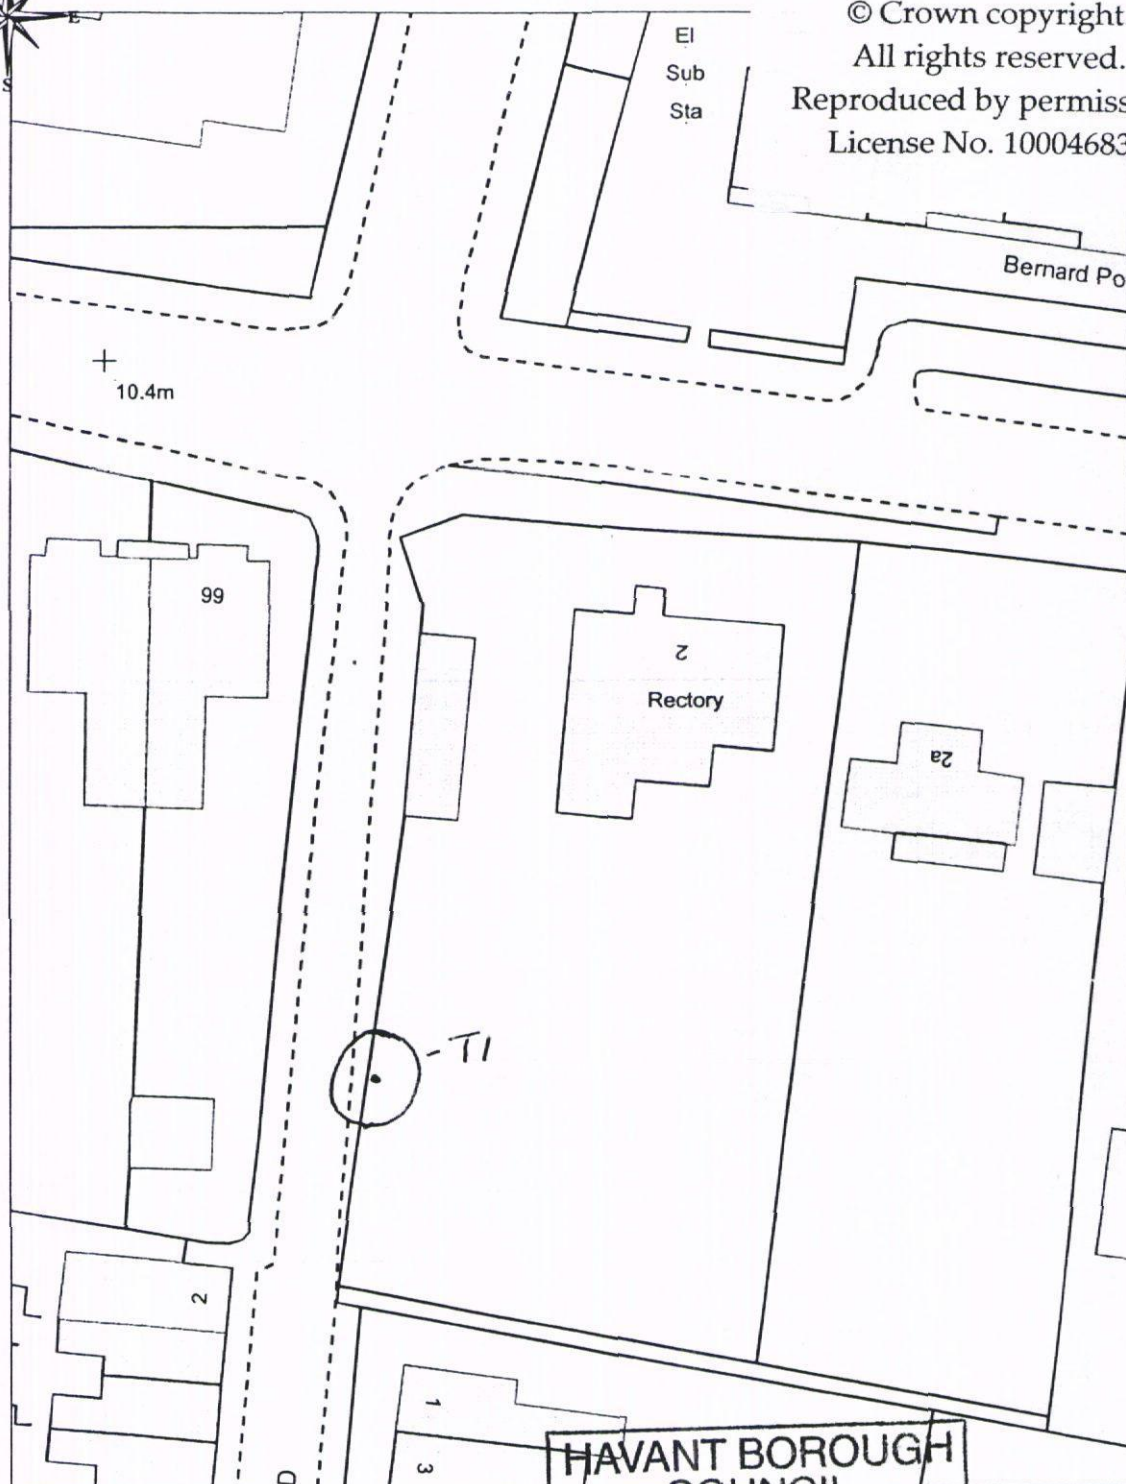

© Crown copyright.
All rights reserved.
Reproduced by permission.
License No. 100046837



HAVANT BOROUGH
COUNCIL

22 NOV 2012

RECEIVED

Civic Offices, Civic Centre Road, Havant,
Hampshire PO9 2AX t: 023 9247 4174



Havant
BOROUGH COUNCIL

Title:
TI - LINE

2 Emsworth Road, Havant

Drawn By:

Scale:

1:500

Drawing No:

Cleaner, Safer, More Prosperous