


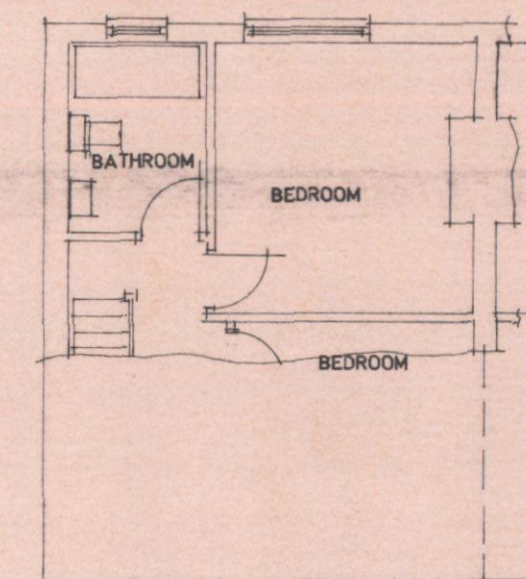
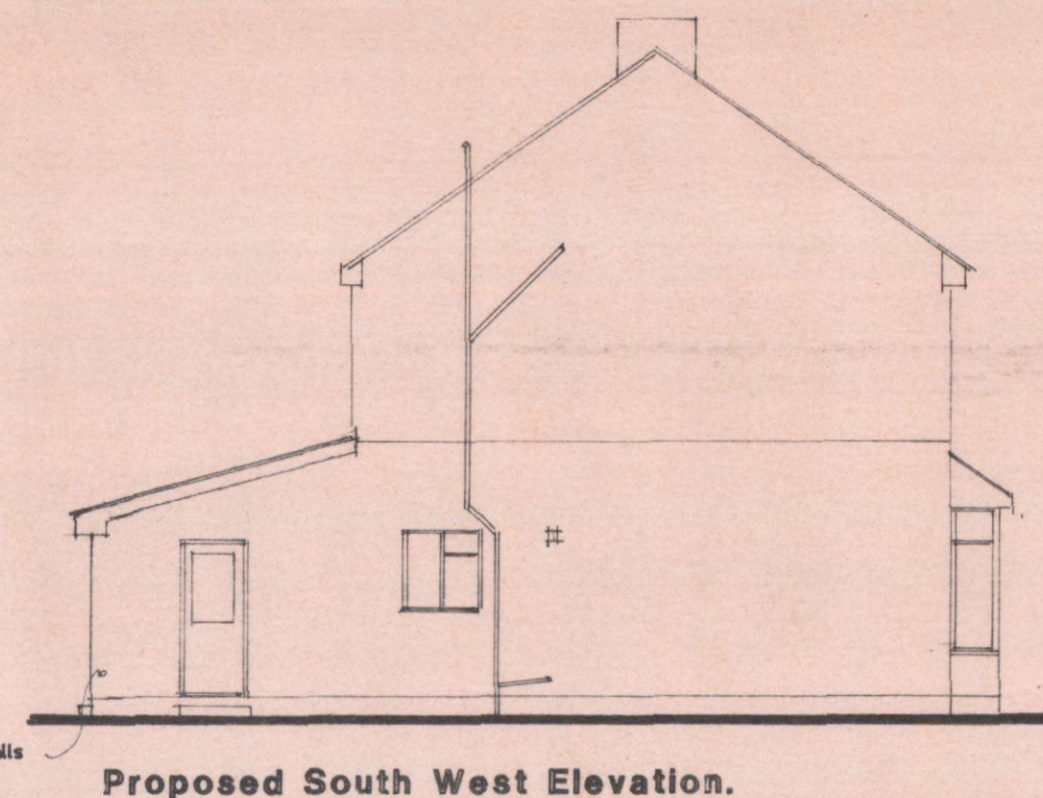
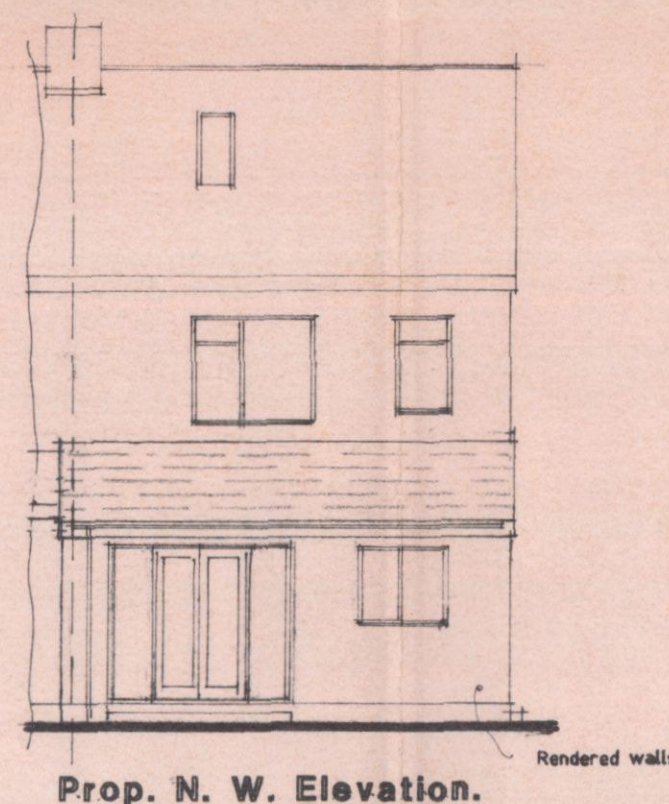


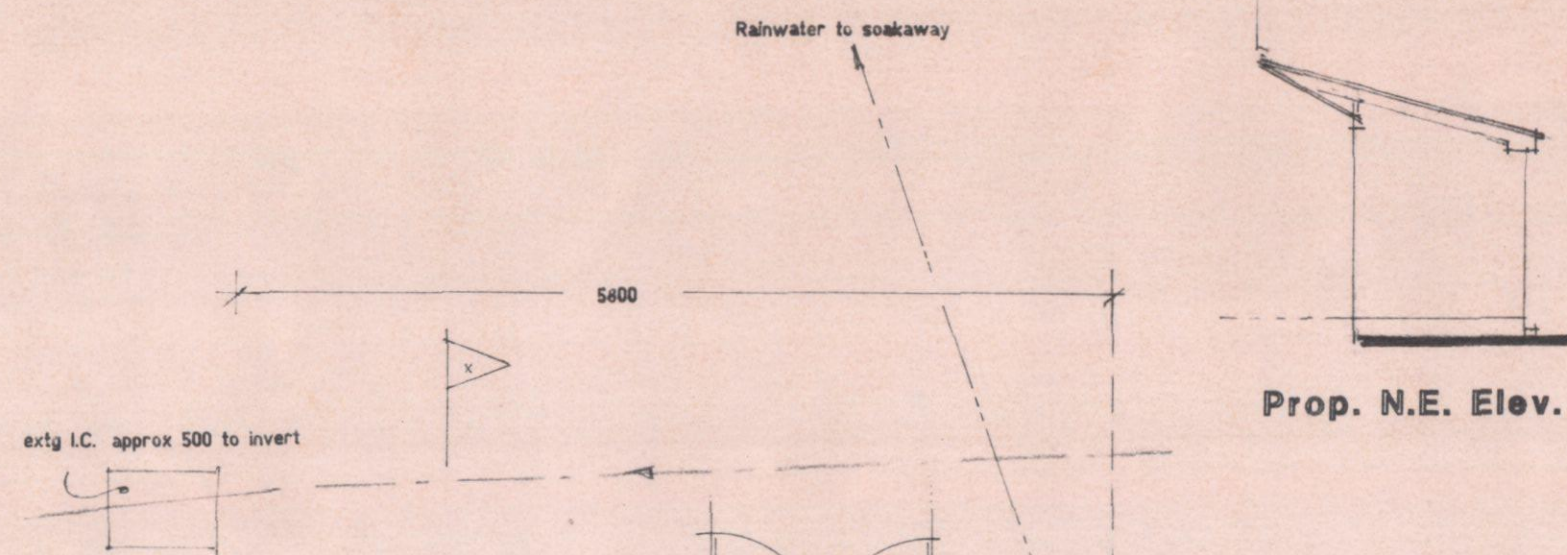


Extg First Floor Layout.

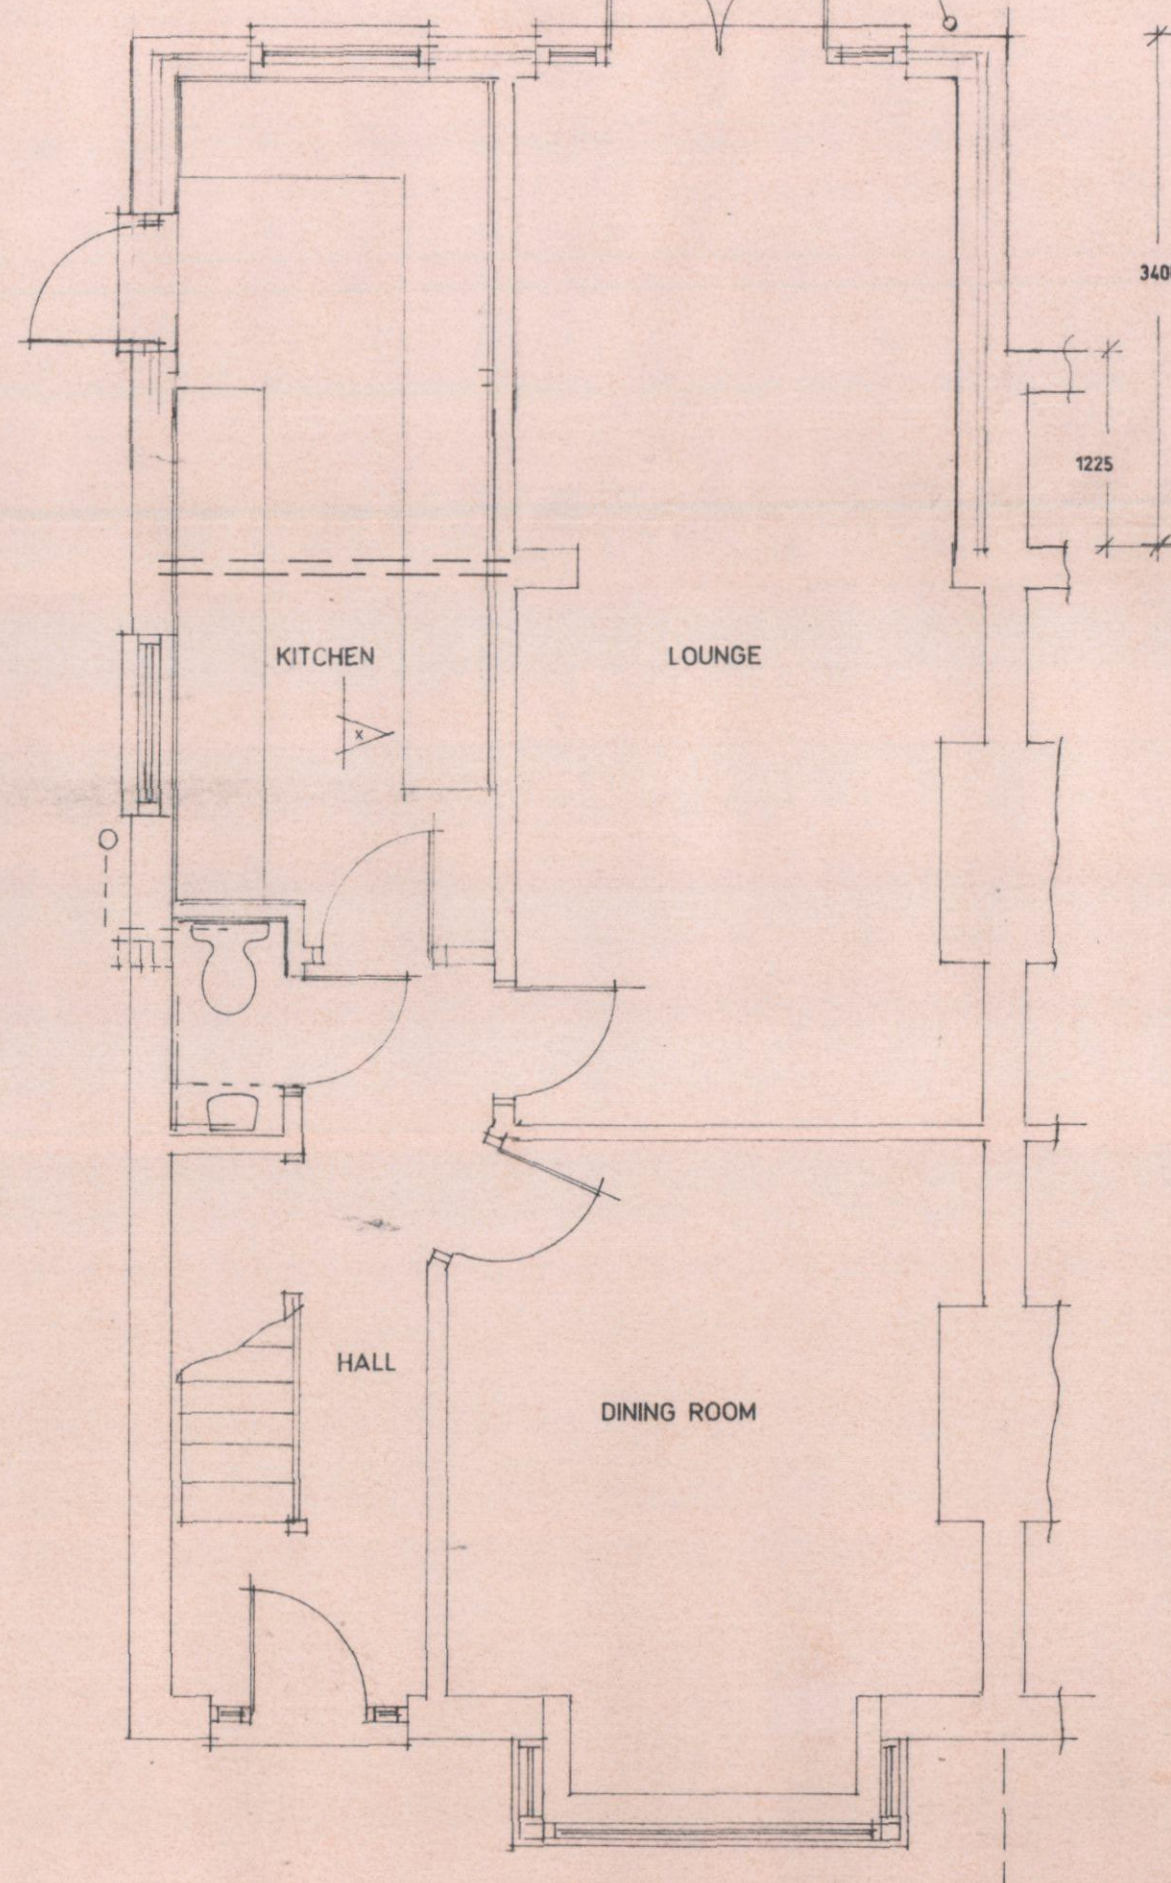




Proposed Ground Floor Layout.

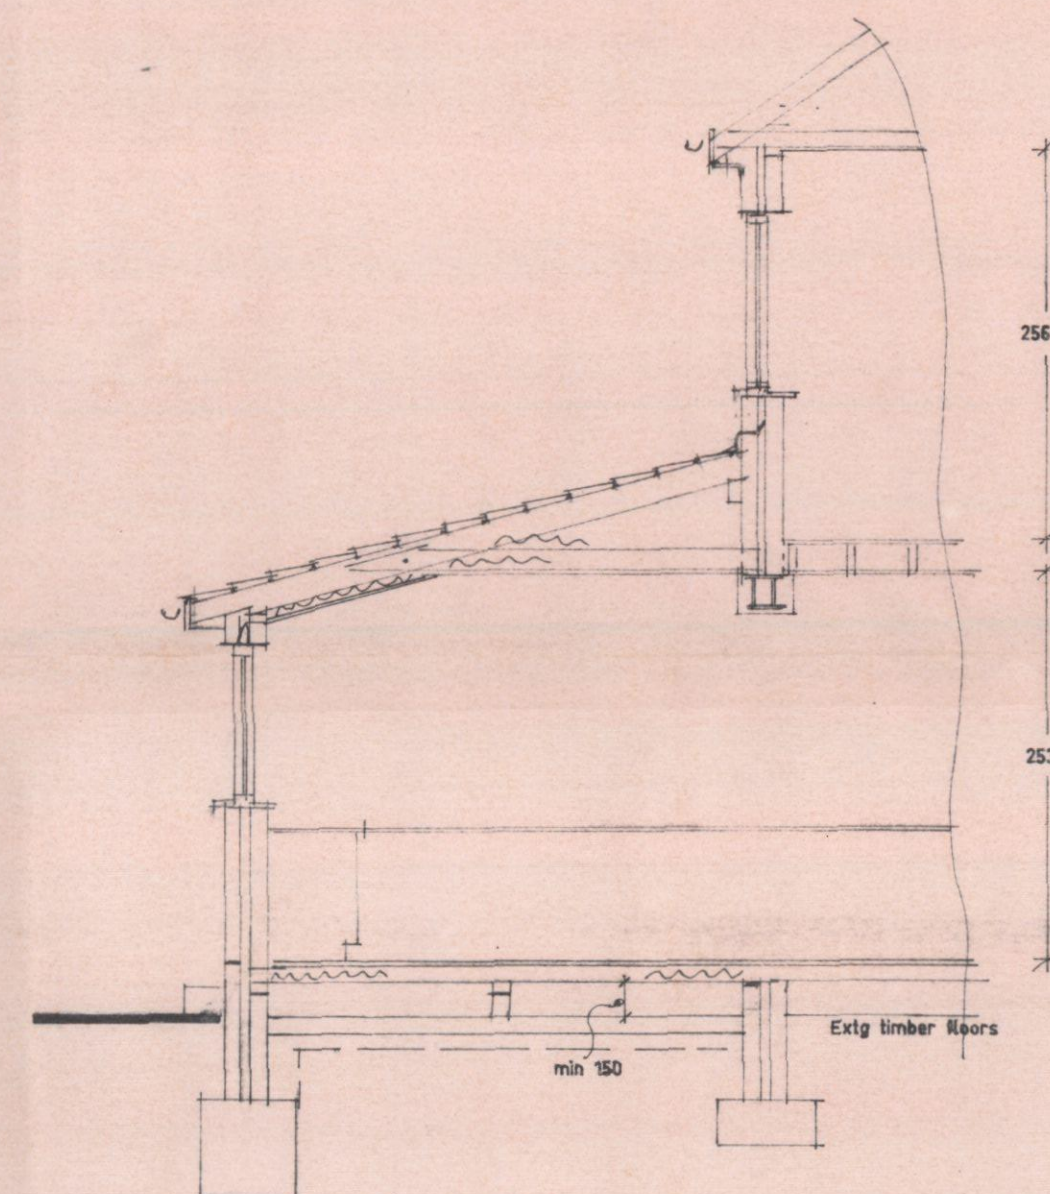

Section x-x.

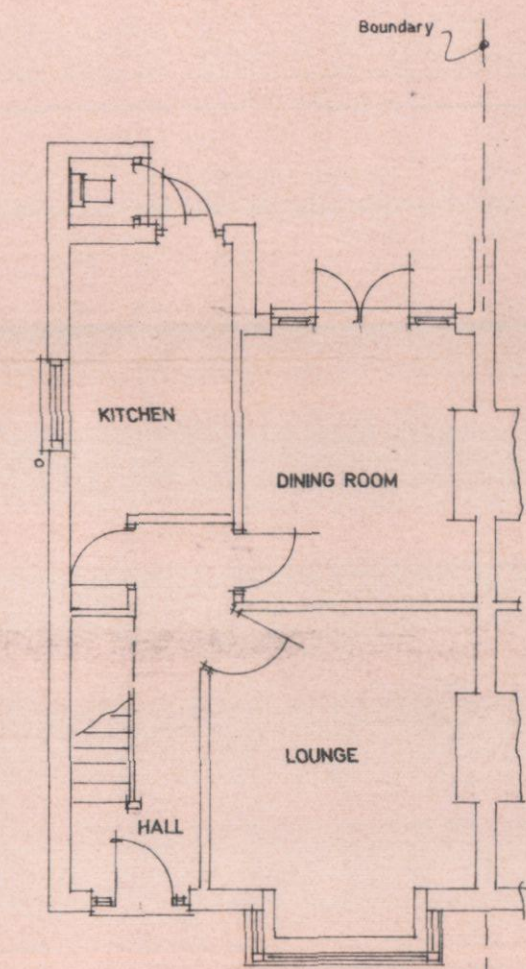

Extg Ground Floor Layout.

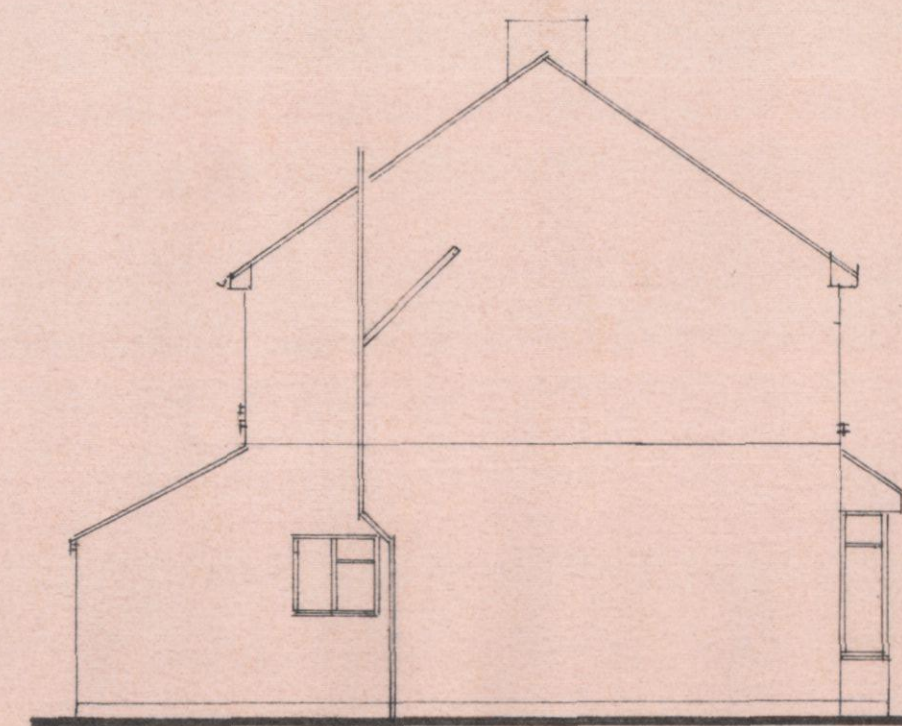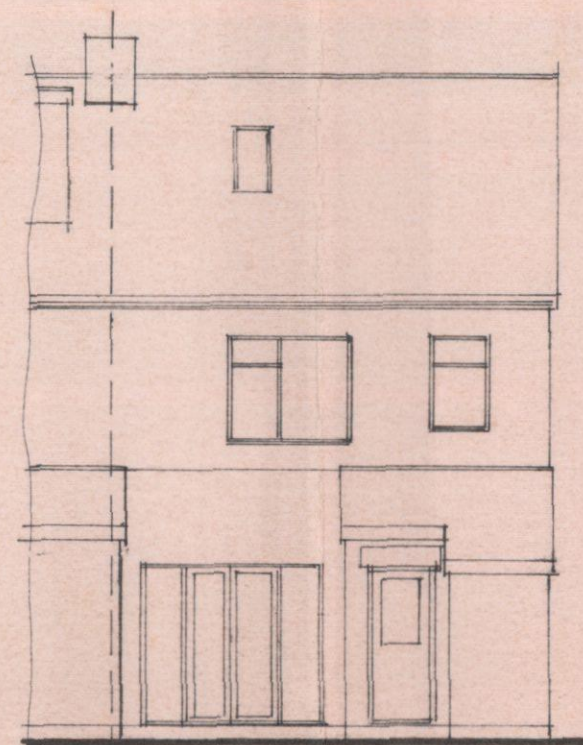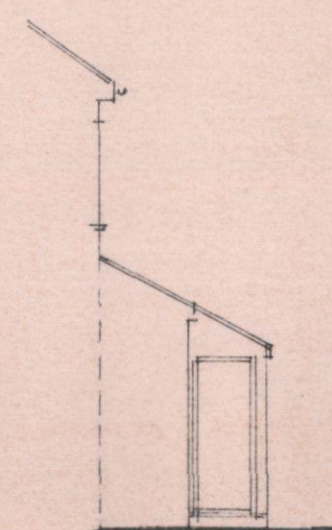

HAVANT BOROUGH COUNCIL
22 OCT 2012
RECEIVED

Proposed alterations & single storey rear extension at 11 Gladys Avenue, Cowplain, Waterlooville, Hants. PO8 8HT

J. Brooks Esq..

Scale 1:50 1:100

Date August 2012

A2 Drawing Number

Revision