


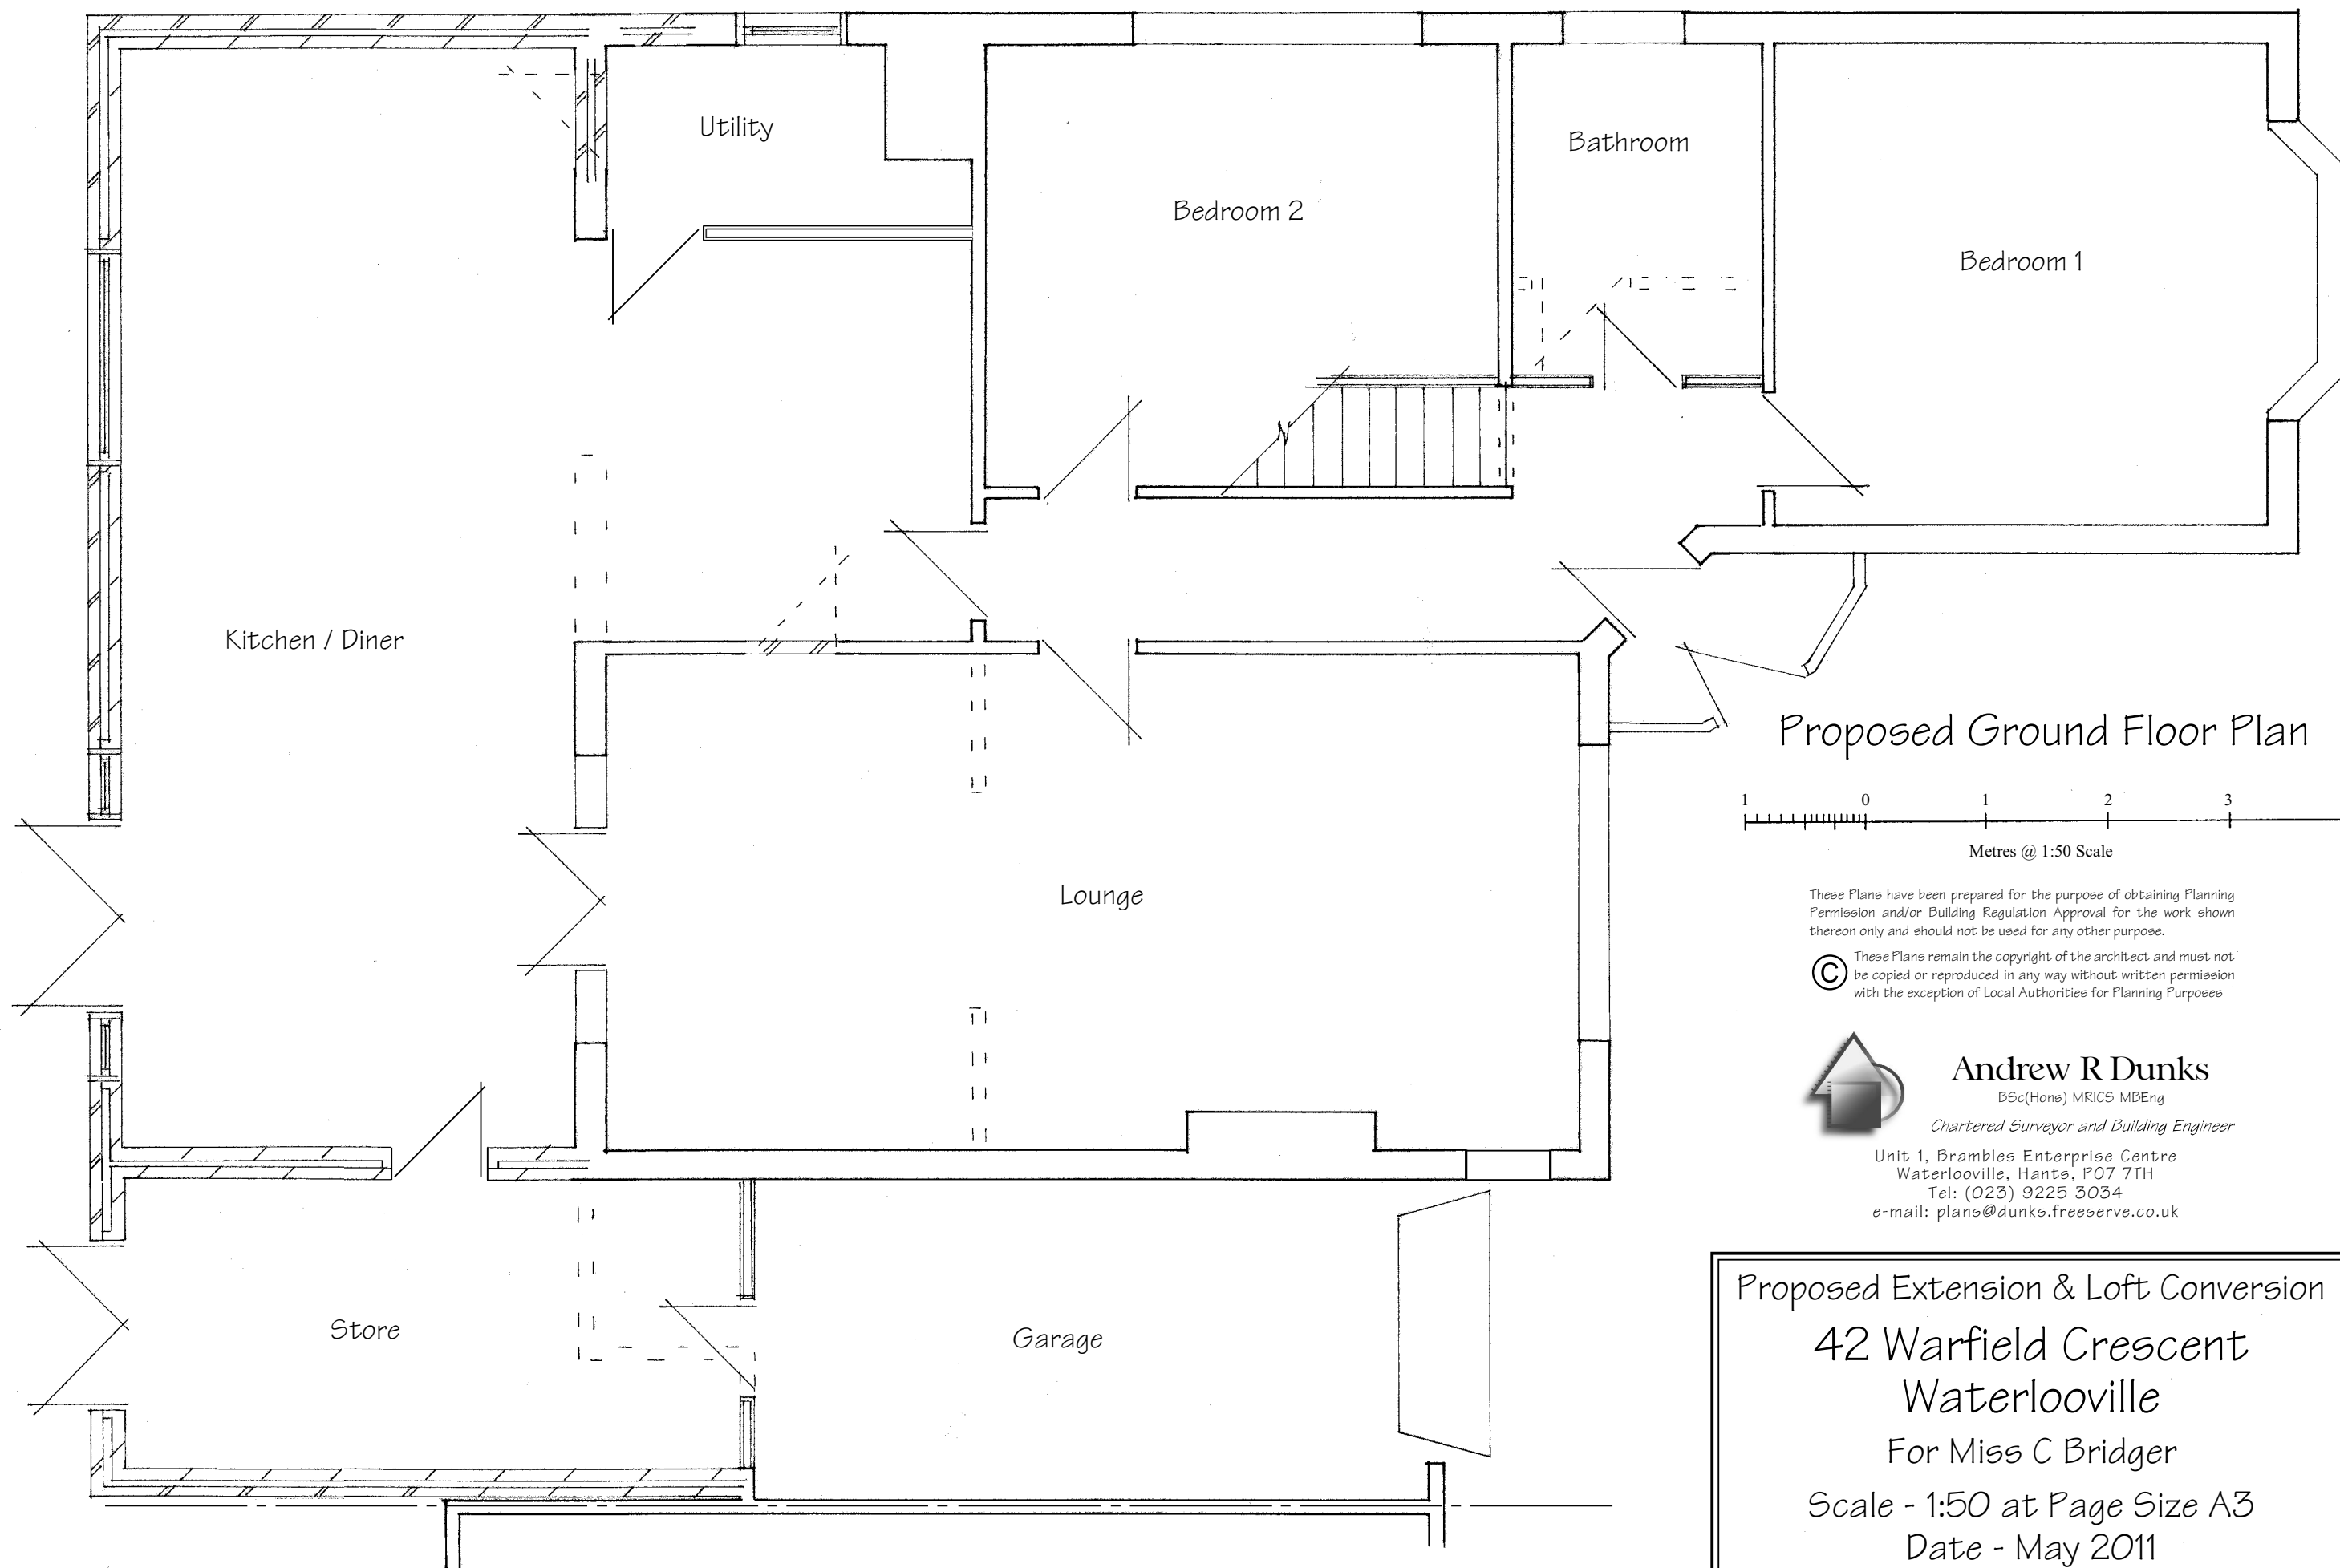

Proposed Extension & Loft Conversion
42 Warfield Crescent
Waterlooville
For Miss C Bridger
Scale - 1:50 at Page Size A3
Date - May 2011