


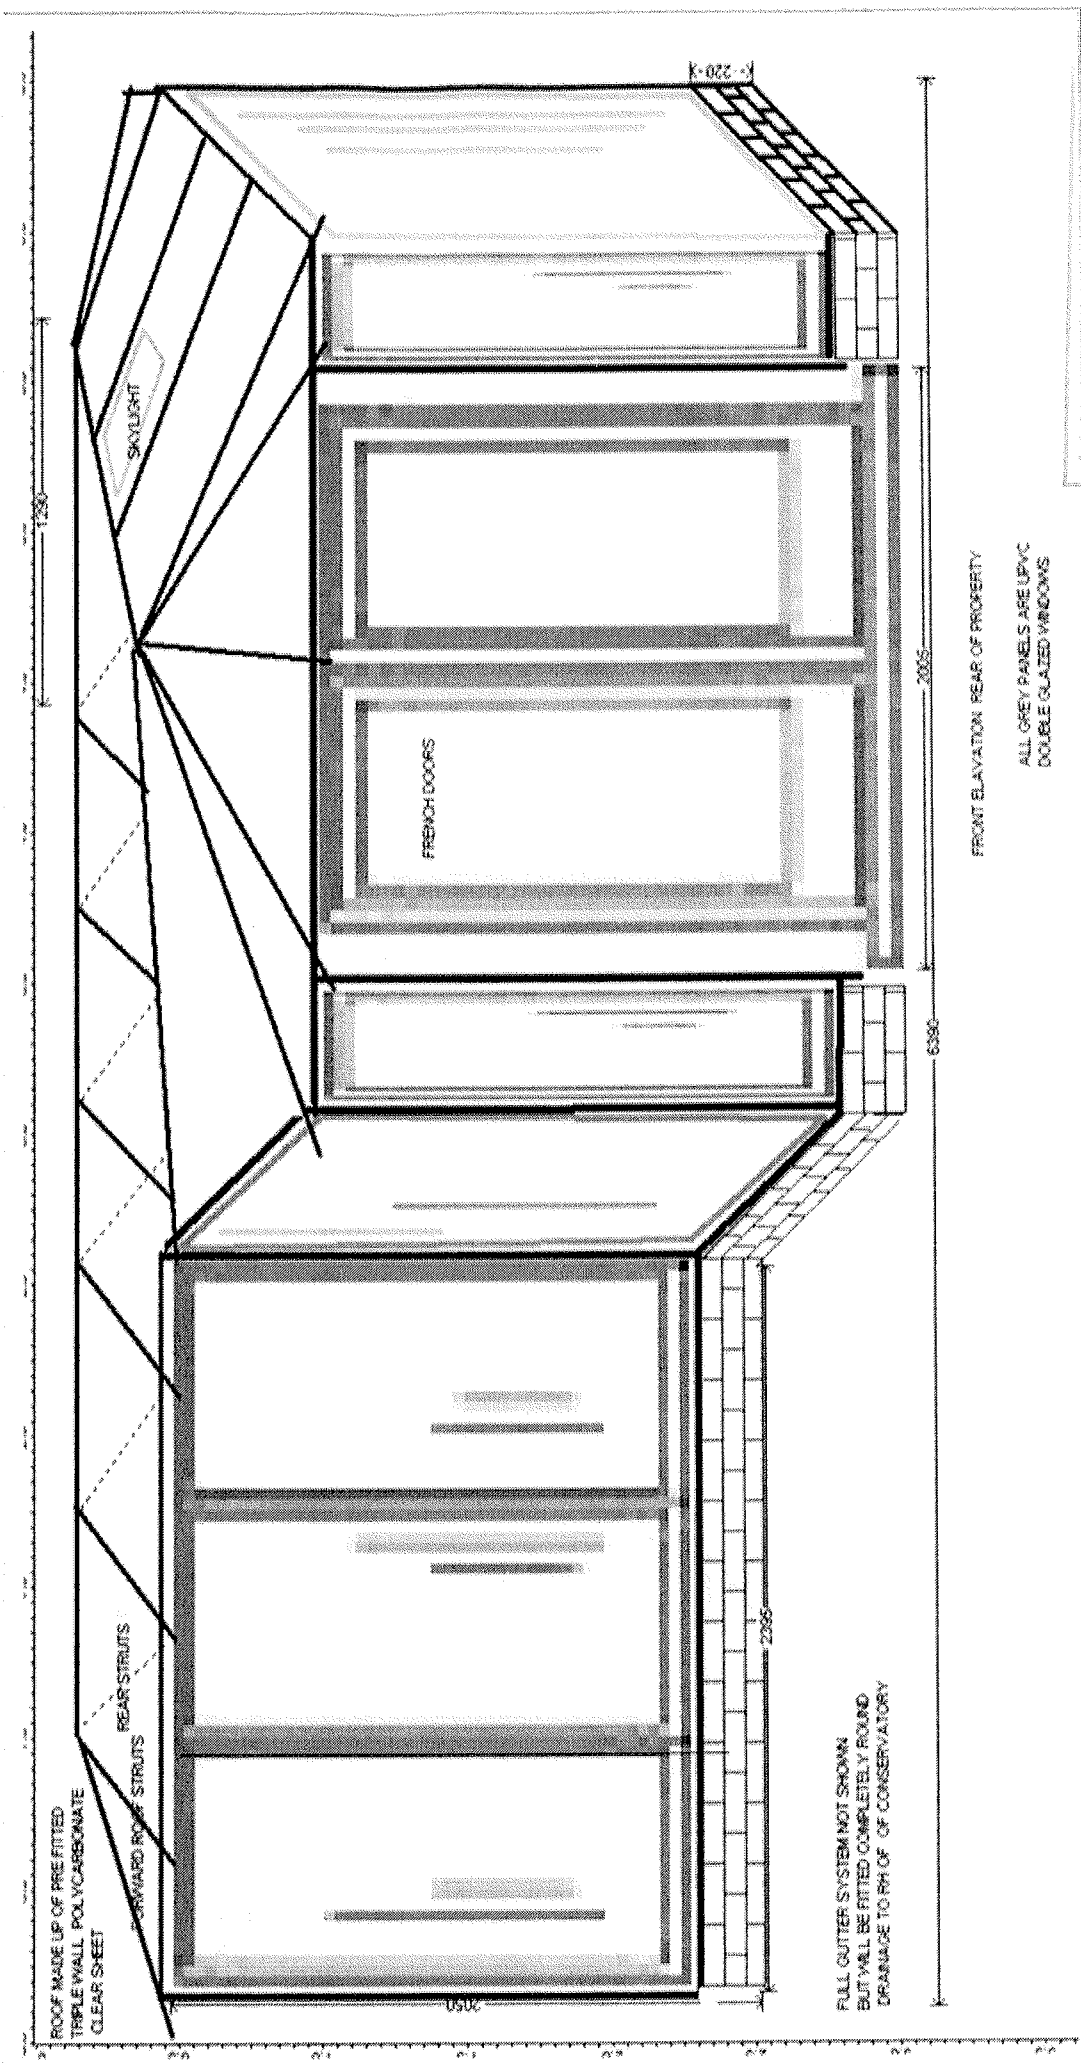

ROOF MADE UP OF PRE-FITTED
TRIPLE WALL POLYCARBONATE
CLEAR SHEET

FULL GUTTER SYSTEM NOT SHOWN
BUT WILL BE FITTED COMPLETELY ROUND
DRAINAGE TO RH OF CONSERVATORY

FRONT ELEVATION REAR OF PROPERTY
ALL GREY PANELS ARE UPVC
DOUBLE GLAZED WINDOWS

HAVANT BOROUGH
COUNCIL
29 MAY 2012
RECEIVED