MR & MRS DAVID HOLLAND, TIDELANDS, 4, MILL LANE, LANGSTONE, PO9 1RX.

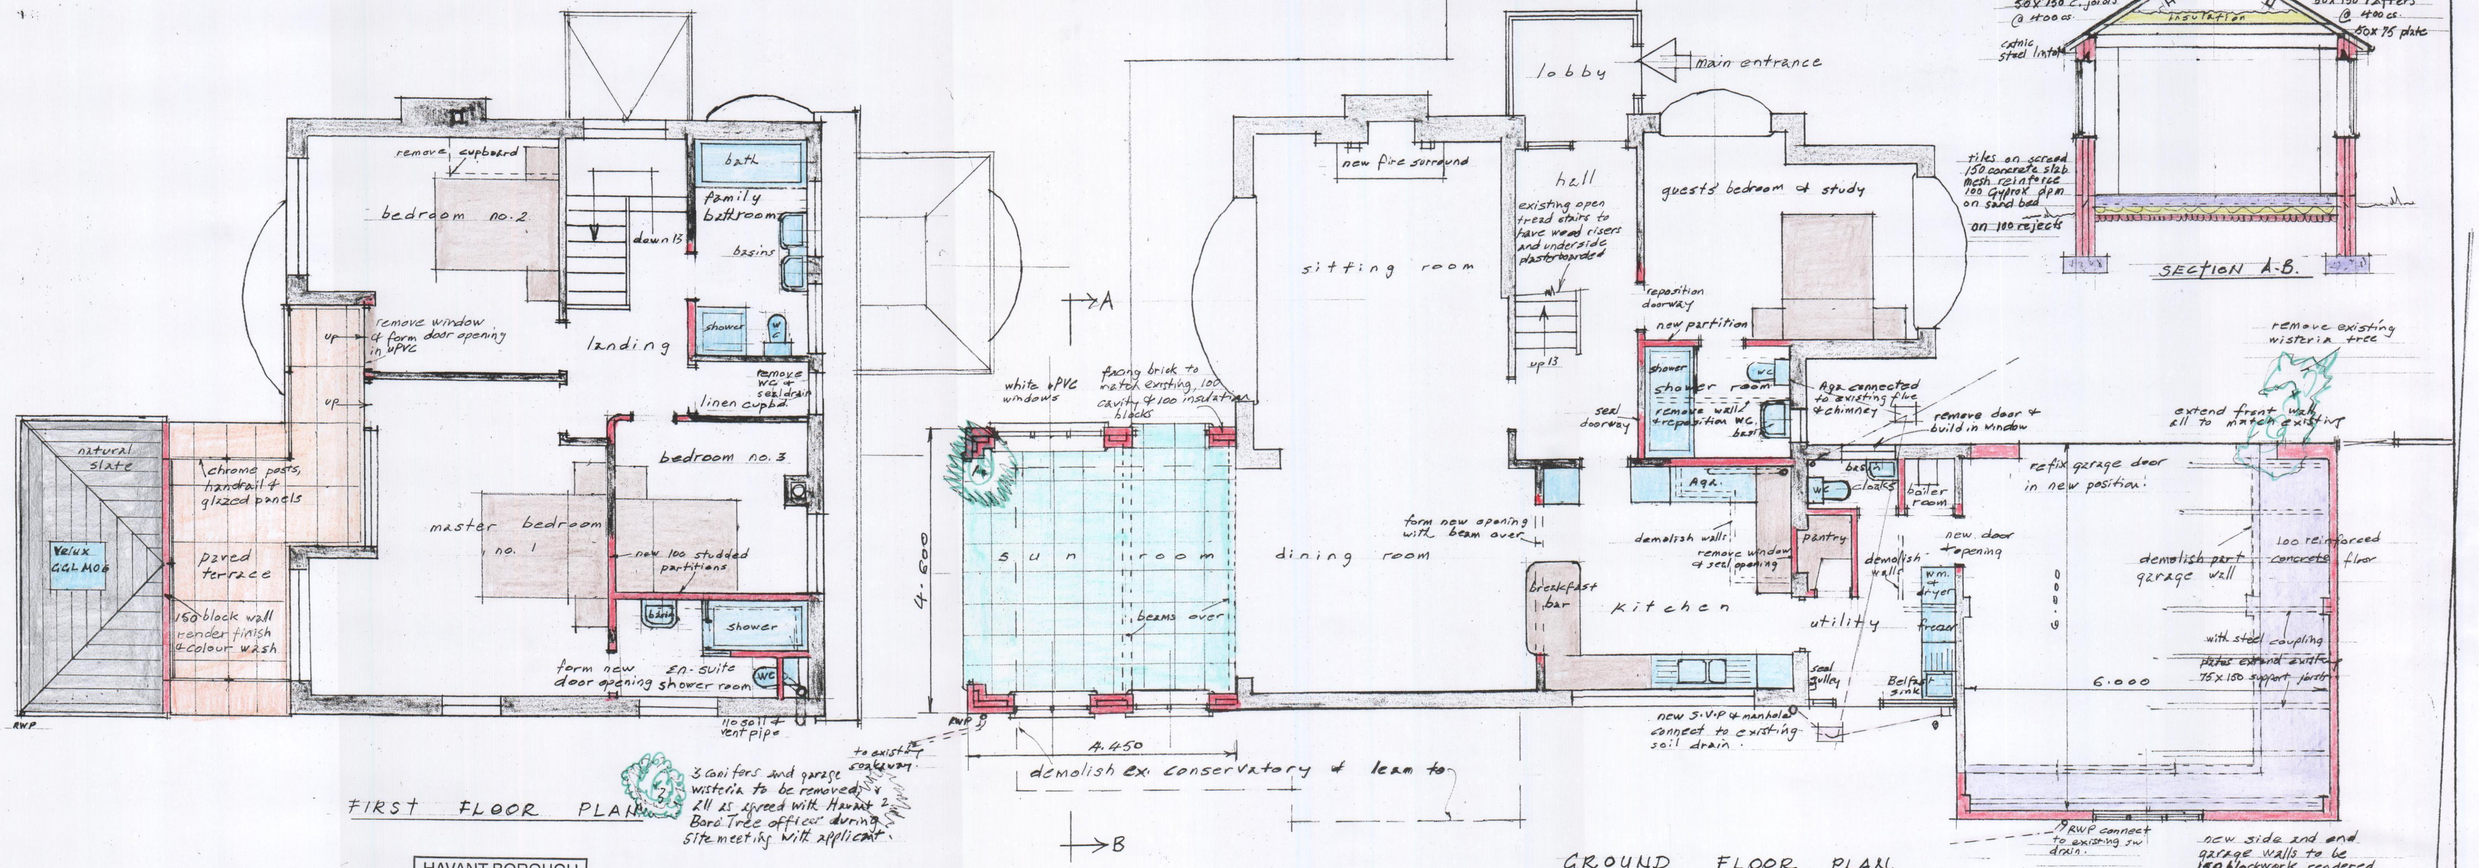

FIRST FLOOR PLAN.

GROUND FLOOR PLAN.

PLANS ALL AS PROPOSED

HAVANT BOROUGH COUNCIL
13 FEB 2012
RECEIVED

drawing no. 629/2/A
scale. 1:50
February 2012

ds