PROPOSED CONSERVATORY CAD & ELEVATIONS

PERMIT

Crofton Conservatory Centre
112 Stubbington Lane
Stubbington
Fareham

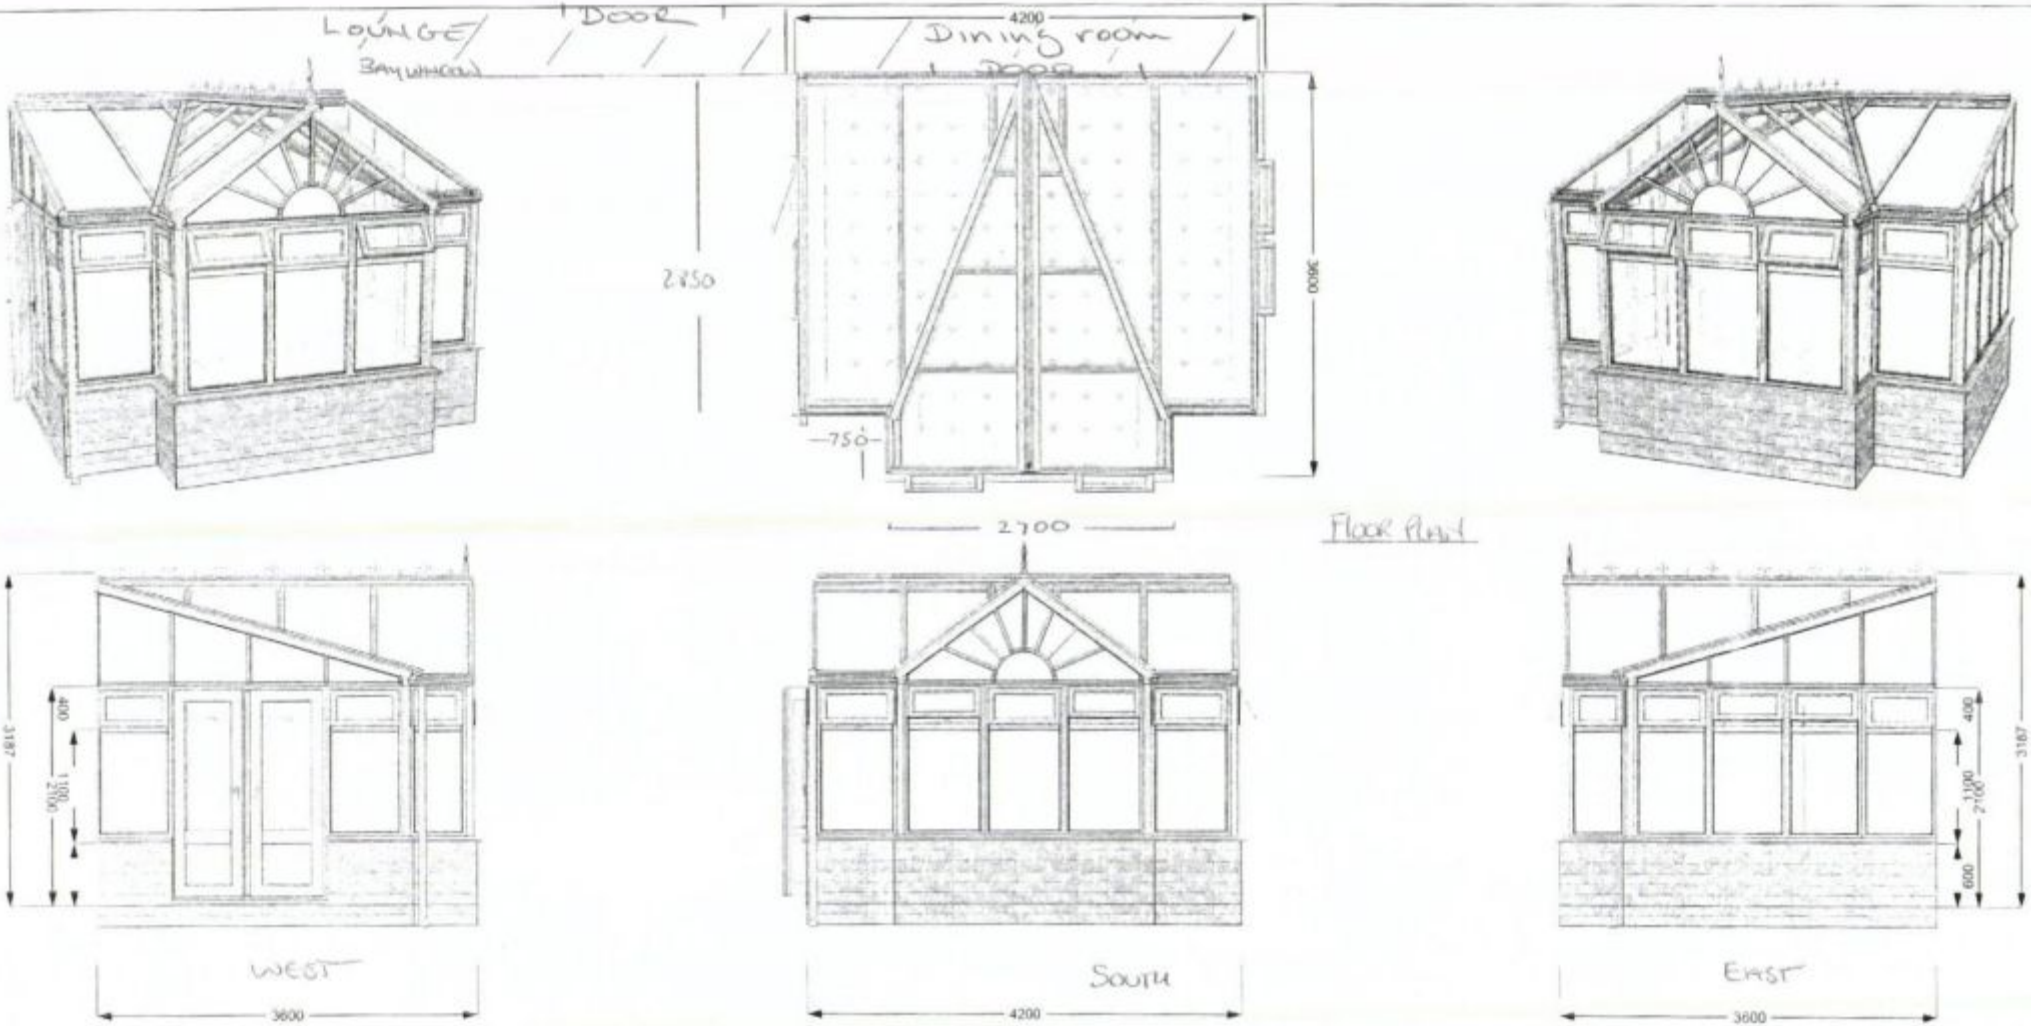

Customer Details

Mr. Mrs. CARROLL
26a SWAN LANE
HAYLING ISLAND

Roof Glazing: Conservaglass Subtle Blue (24 Silver)

Frame Glazing: Frame glazing default

Creating: Classic

Roof Colour: Light Oak / White
Frame Colour: Light Oak/White

No. Roof Vents: 0

Span: Int: 4000 mm
Ext: 4200 mm

Projection: Int: 3500 mm
Ext: 3600 mm

HAVANT BOROUGH COUNCIL
- 2 NOV 2011
RECEIVED