



PHYSICAL SCALE IN METERS @ 1:100

NOTES:
This drawing has been produced solely for PLANNING/DESIGN.
Do not Scale from this Drawing except for planning purposes.
Any draught shown is presumed taken from record drawings
and to be checked before commencement on site.
This drawing is the copyright of MF Designs Ltd.

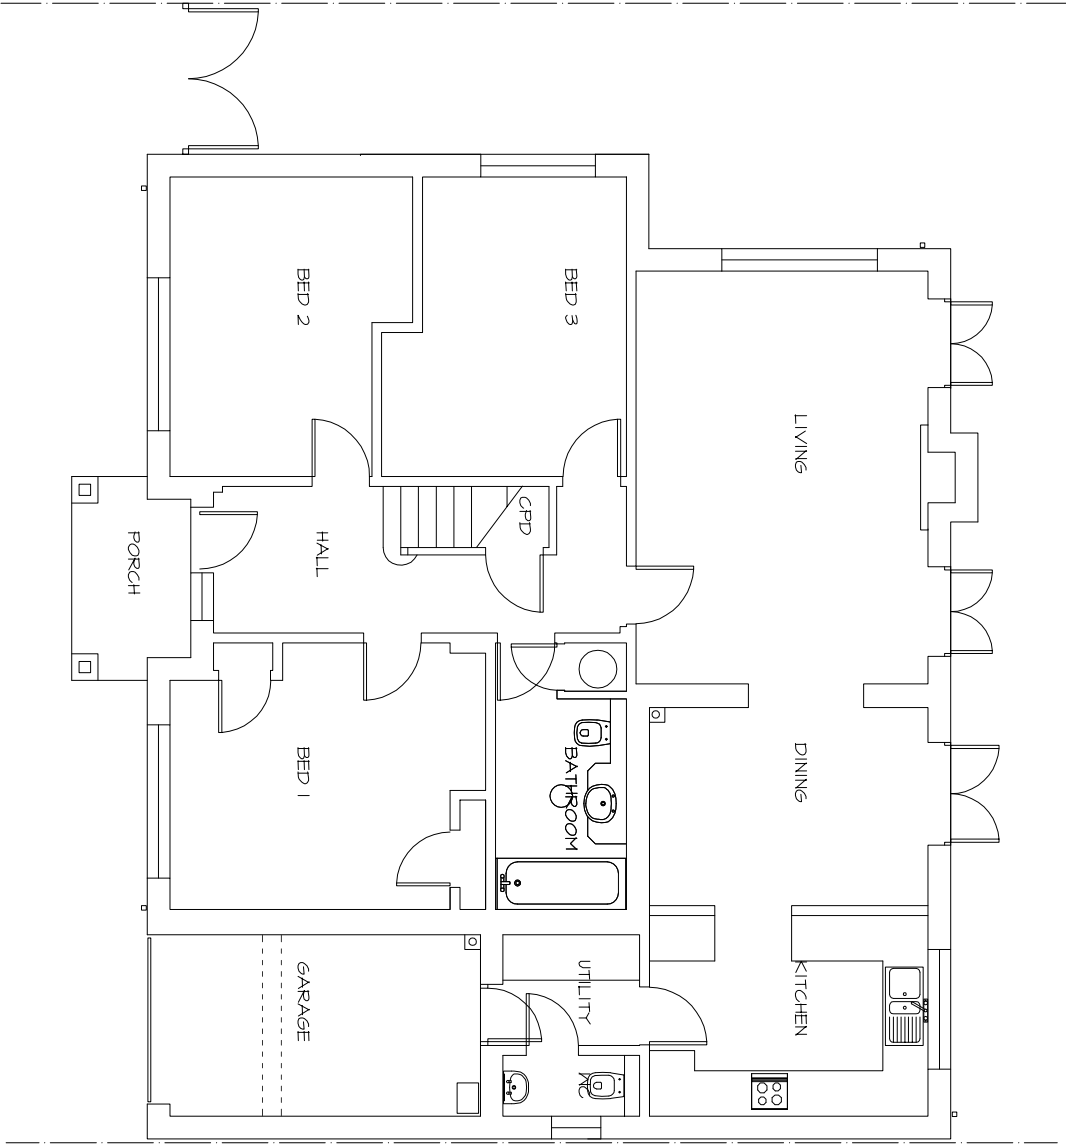

Proposed Ground

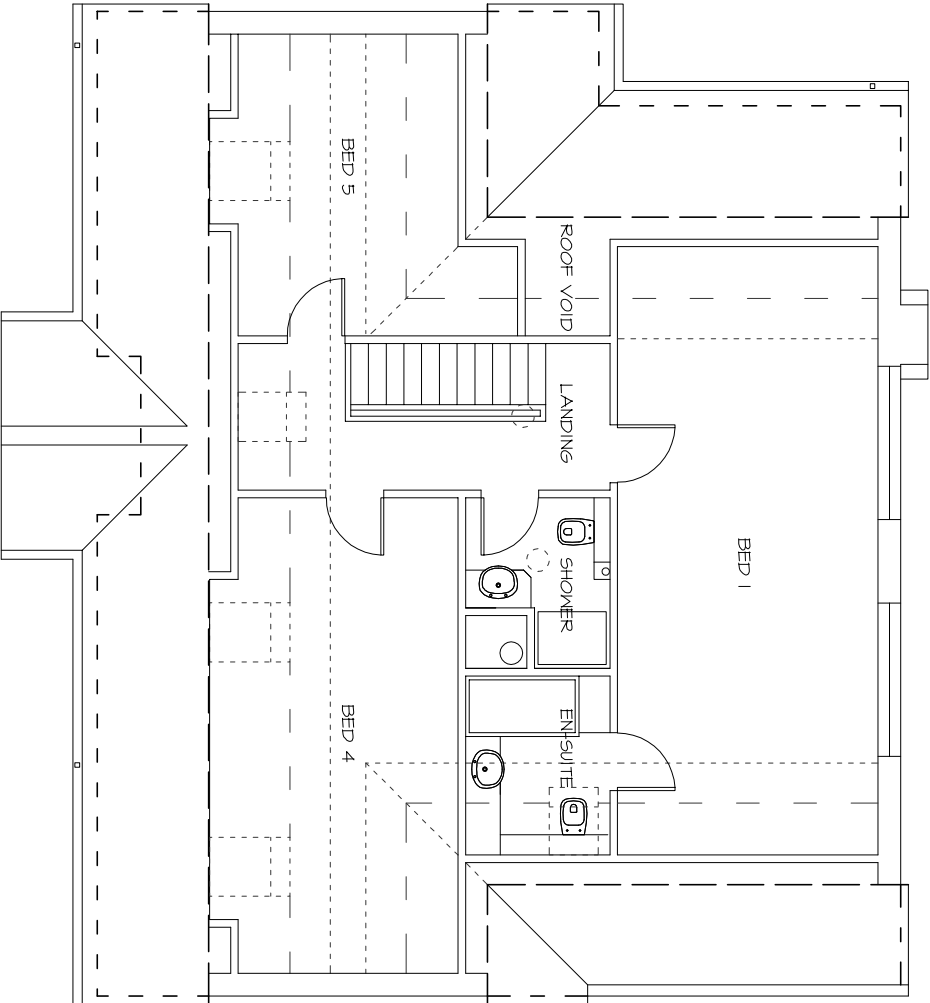

Proposed First

FIRST FLOOR REAR EXTENSION & ROOF CONVERSION
38 Webb Lane, Hayling Island. PO11 9JE



mf designs ltd
Chartered Architects



52 King Street • Emsworth • Hampshire • PO10 7AZ
Director: Martin Farrer RIBA • Co Registration No.4507379
Date: April 2013
Scale: 1:100

01243 377766
admin@mfdesigns.org.uk
Job No: 3066
Drg No: P01