



**PROPOSED TWO STOREY SIDE AND REAR ADDITIONS.
21, KINGSWAY, HAYLING ISLAND, HANTS.
FOR MRS P. GRIMSEY-JONES.**

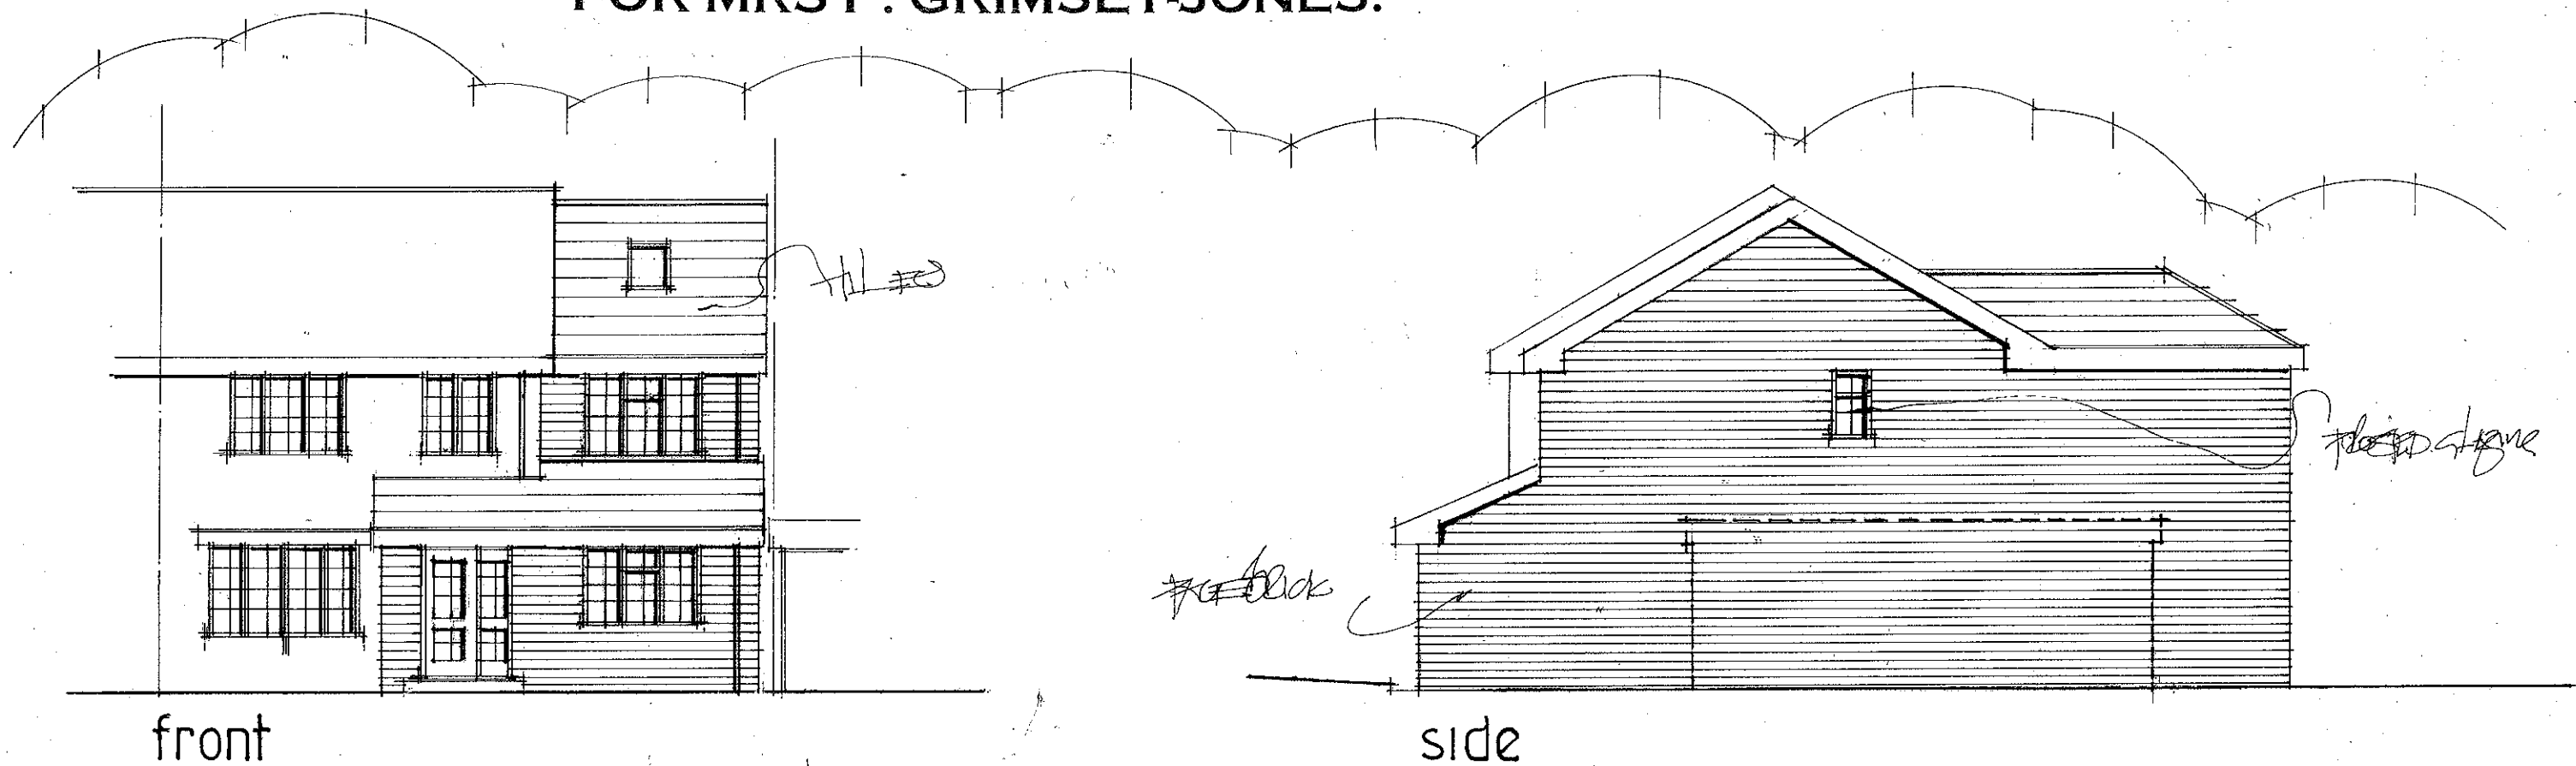

PROPOSED ELEVATIONS

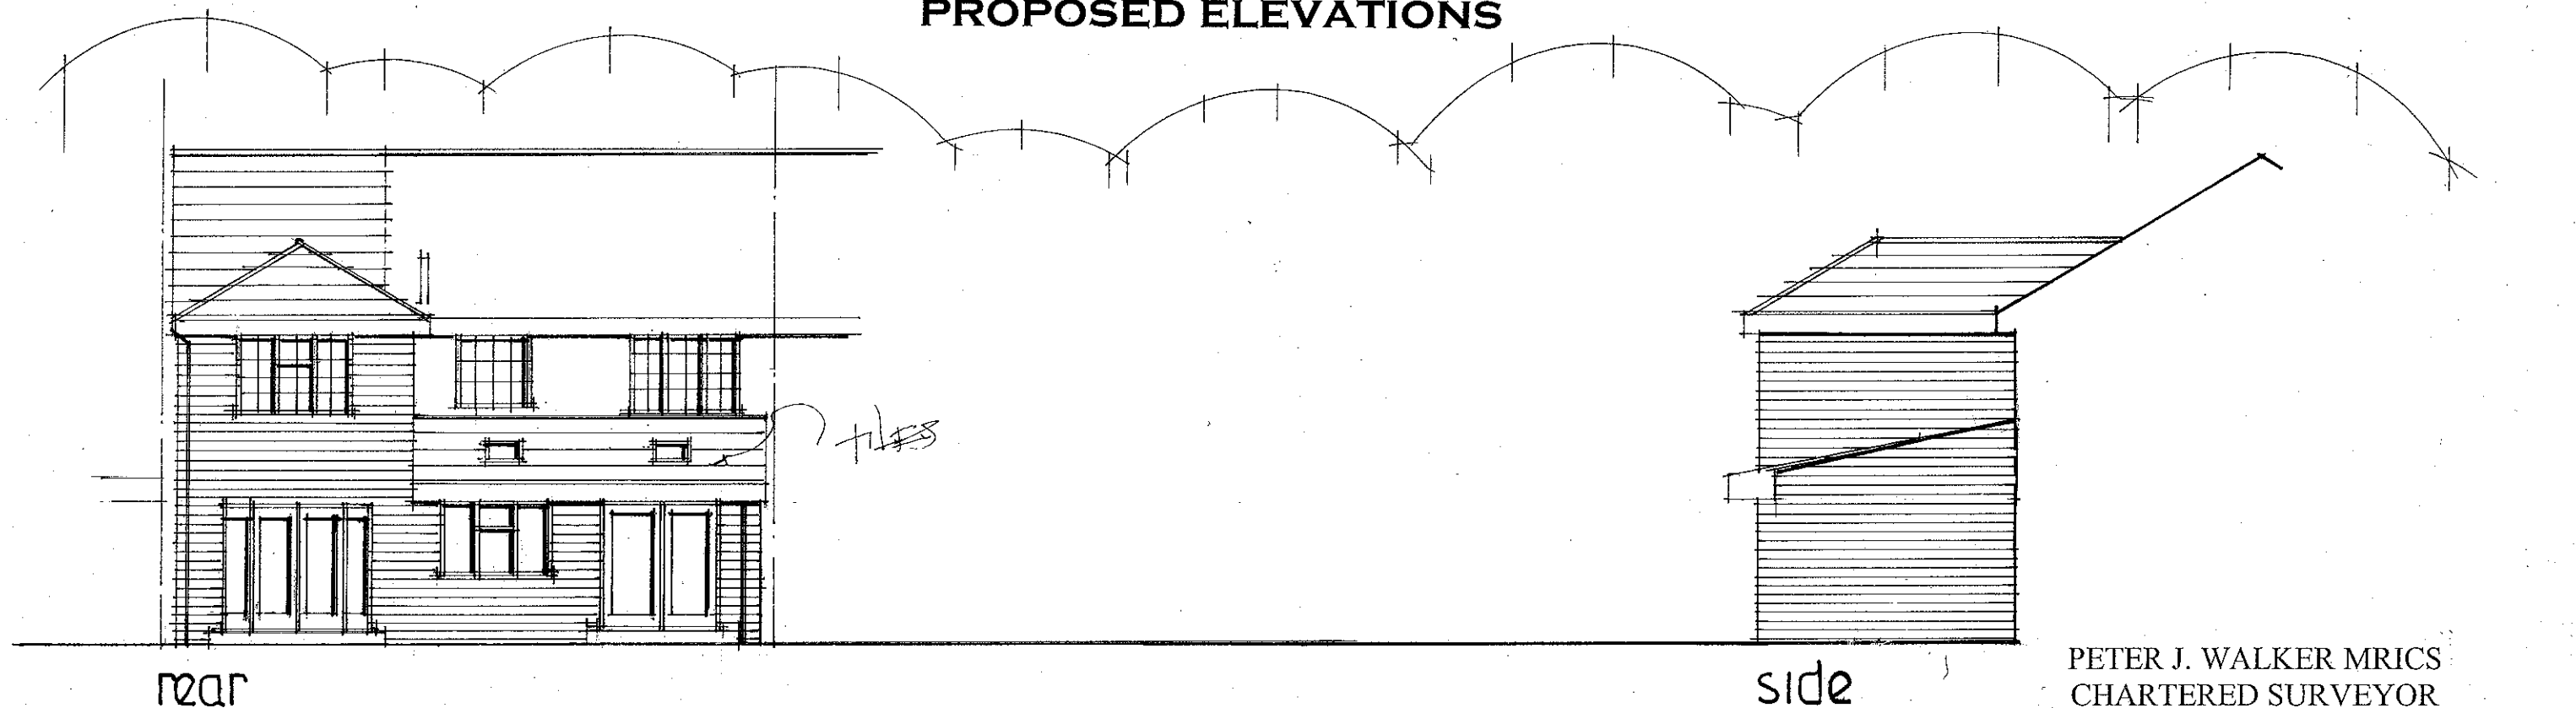

date mar 2013
scale 1:100

PETER J. WALKER MRICS
CHARTERED SURVEYOR
182 SEAFRONT, HAYLING ISLAND, HANTS
PO11 9 AN

TEL: 02392 467571