



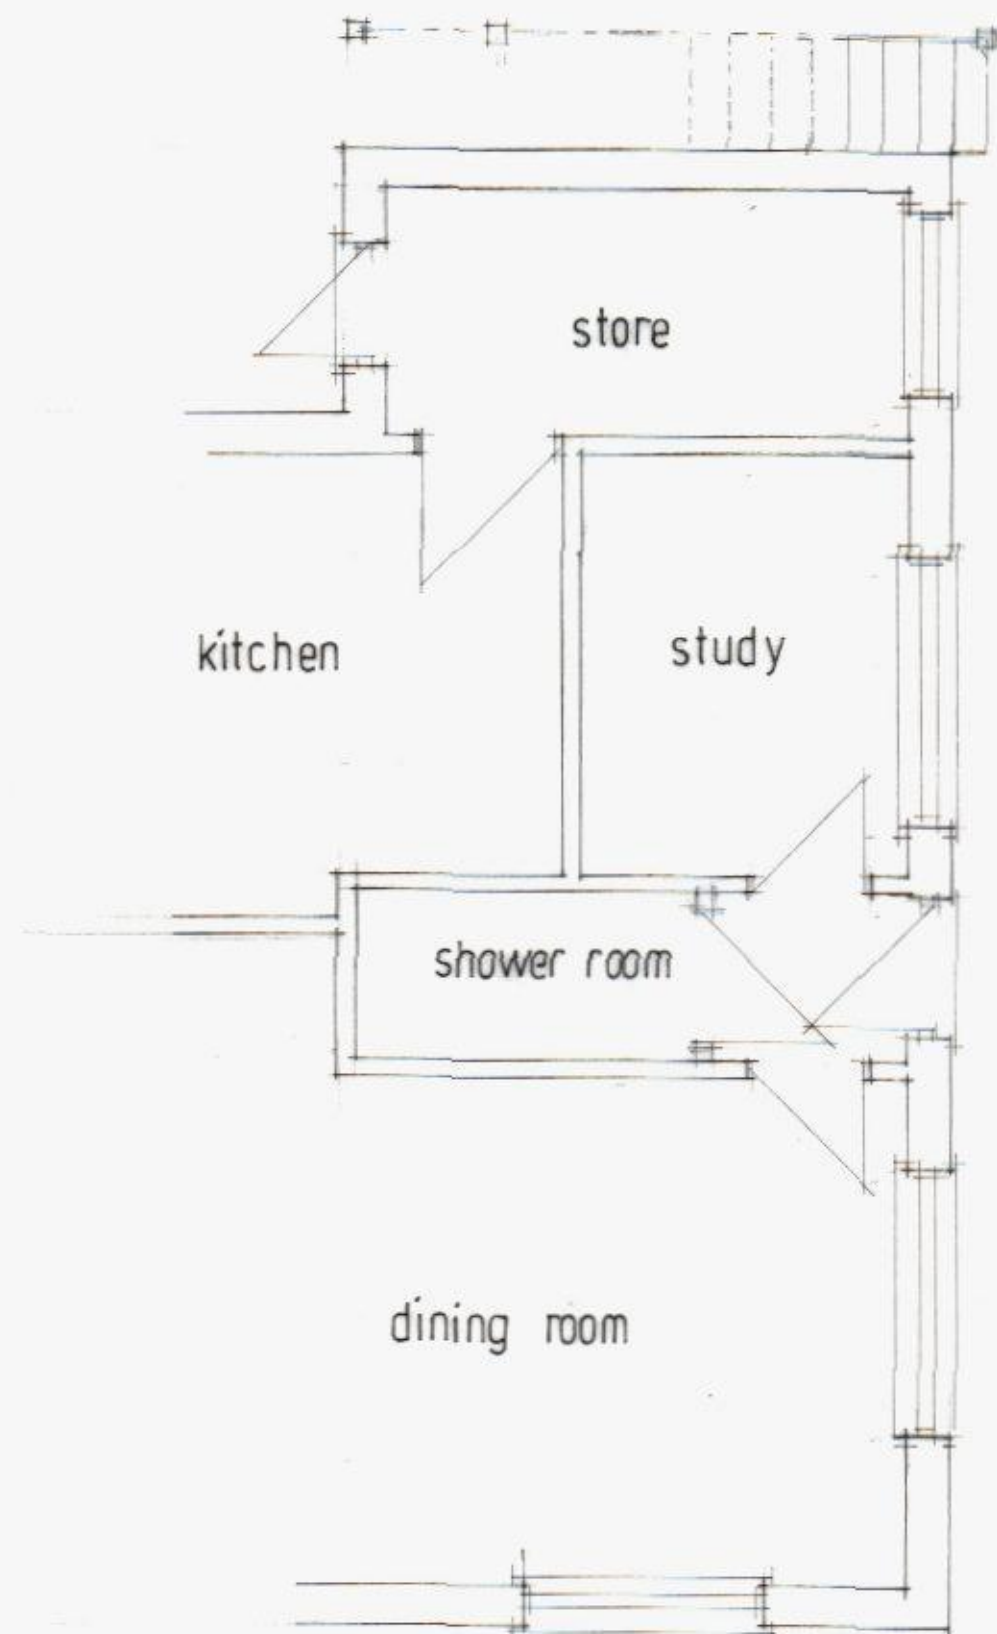

GROUND FLOOR PLAN

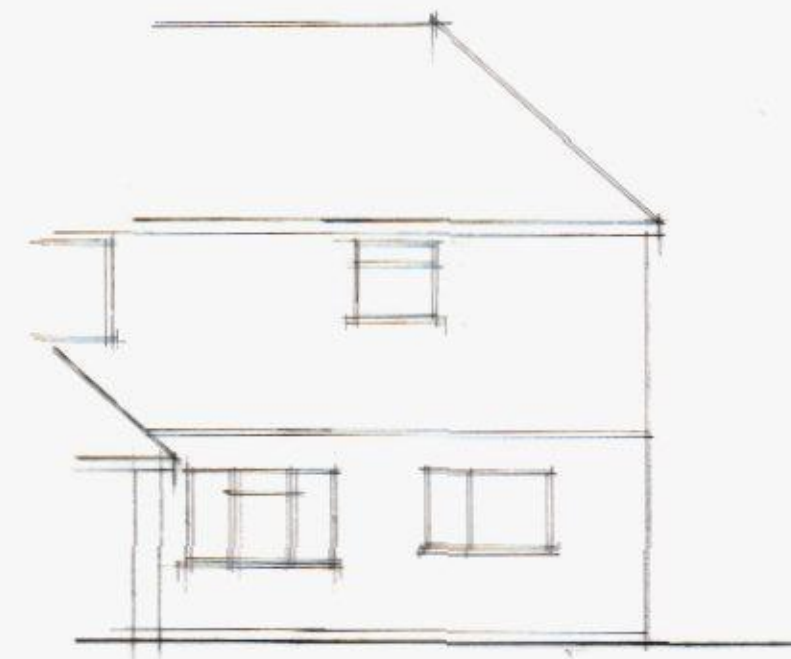


REAR ELEVATION



FRONT ELEVATION



SIDE ELEVATION

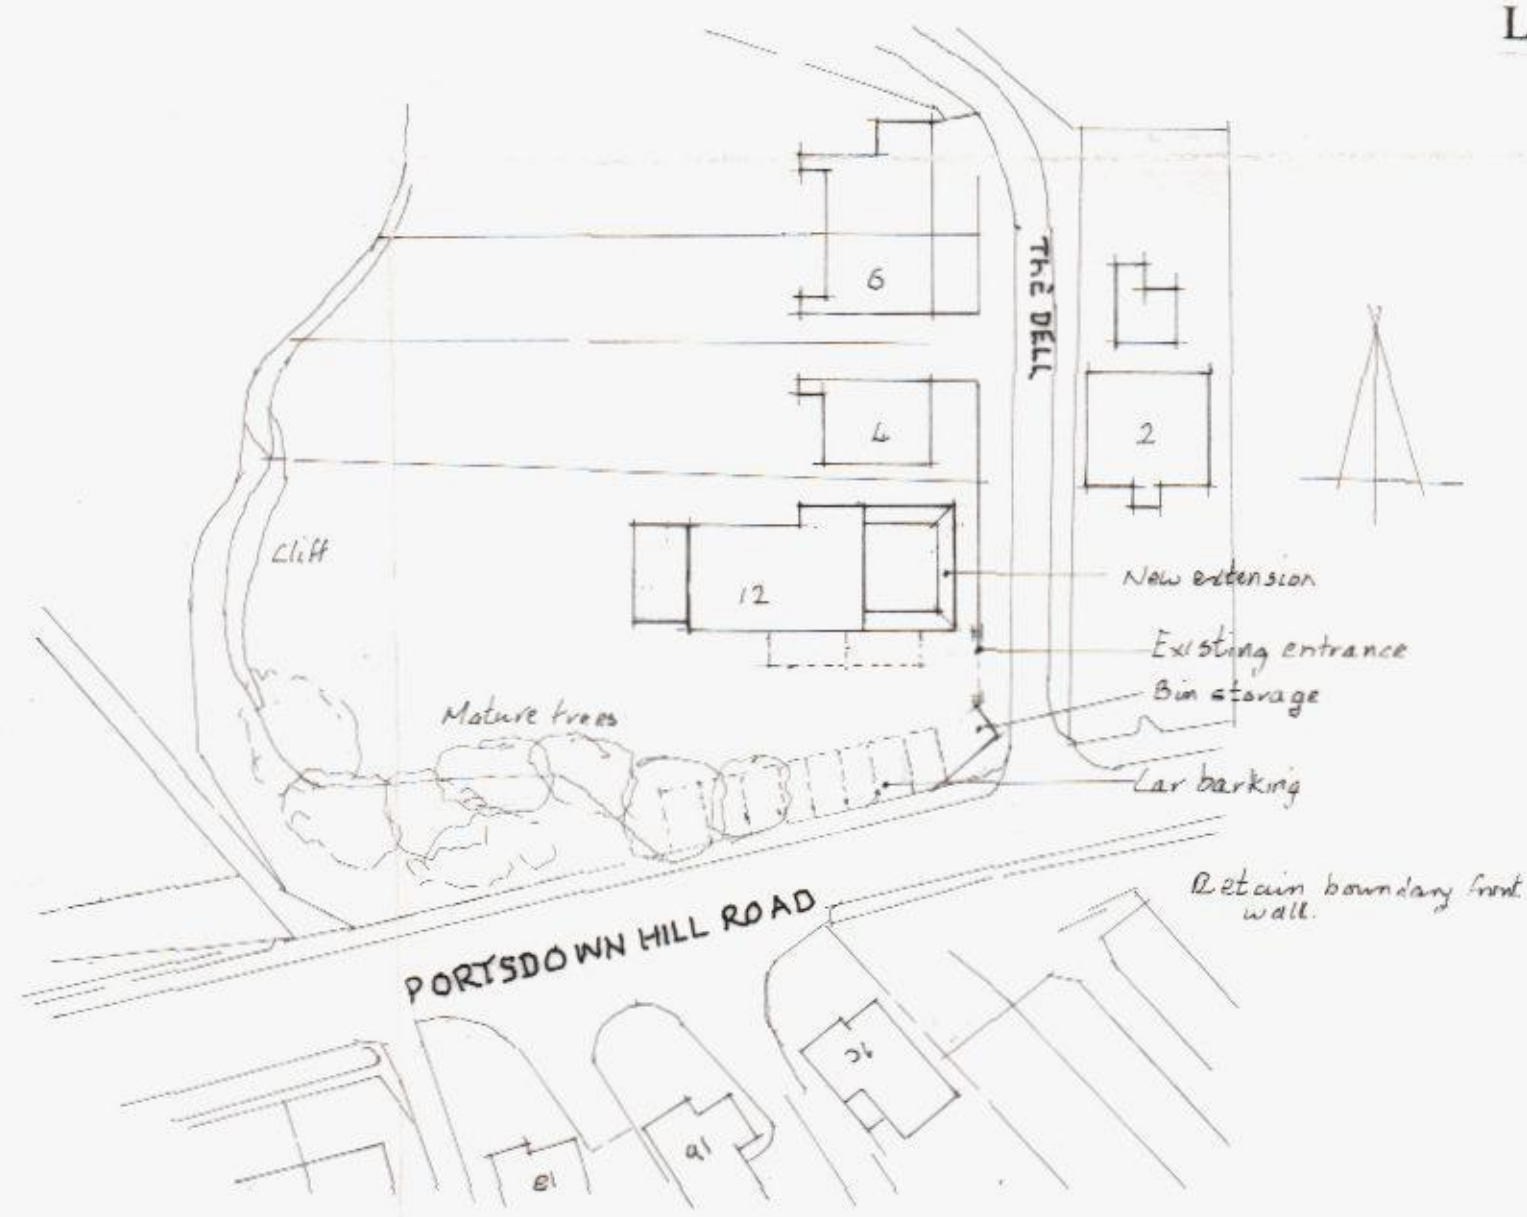


SITE PLAN

1:500

LOCATION PLAN

Ordnance Survey Copyright
Licence No 10004653

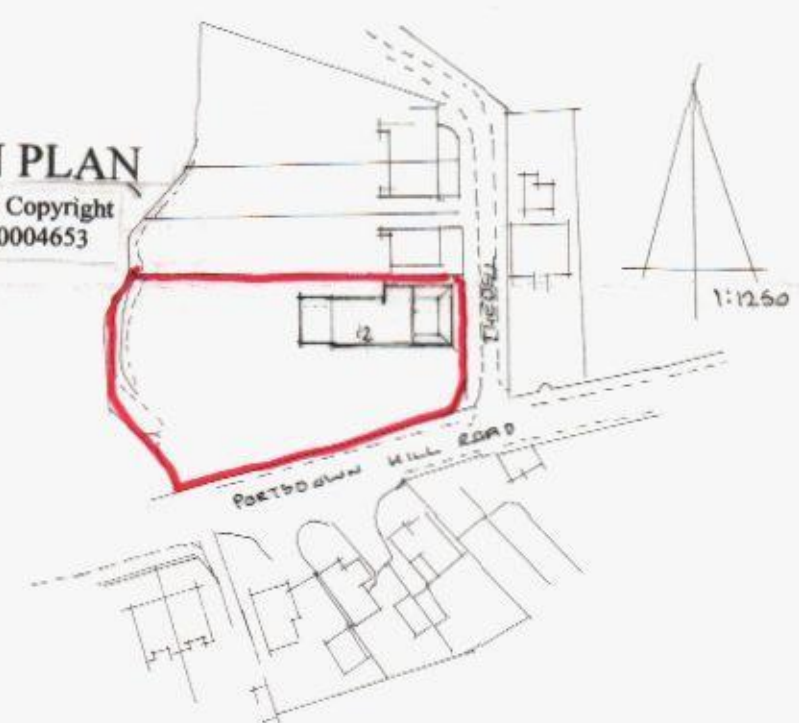

1:1250

Barrie K Lawrence

BUILDING DESIGN CONSULTANT

Tel: 02392502714

e-mail: blawrence@btinternet.com

Project: SIDE ADDITION

Address: 12 PORTSDOWN HILL ROAD.

Title: EXISTING ELEVATIONS, FLOOR PLAN.

Scales: 1:50 1:100 Date: 31/1/13

Plan No: 1/1/13/

This plan is not a specification of work and is only for the purpose of gaining local authority approvals. Do not scale from this plan except for Building Regulation and Town Planning purposes. All levels and dimensions on site are to superseded those shown or stated on plans.