


**PROPOSED SINGLE STOREY SIDE ADDITION.
33, OAKWOOD ROAD, HAYLING ISLAND, HANTS.
FOR MR & MRS C. REVANS.**

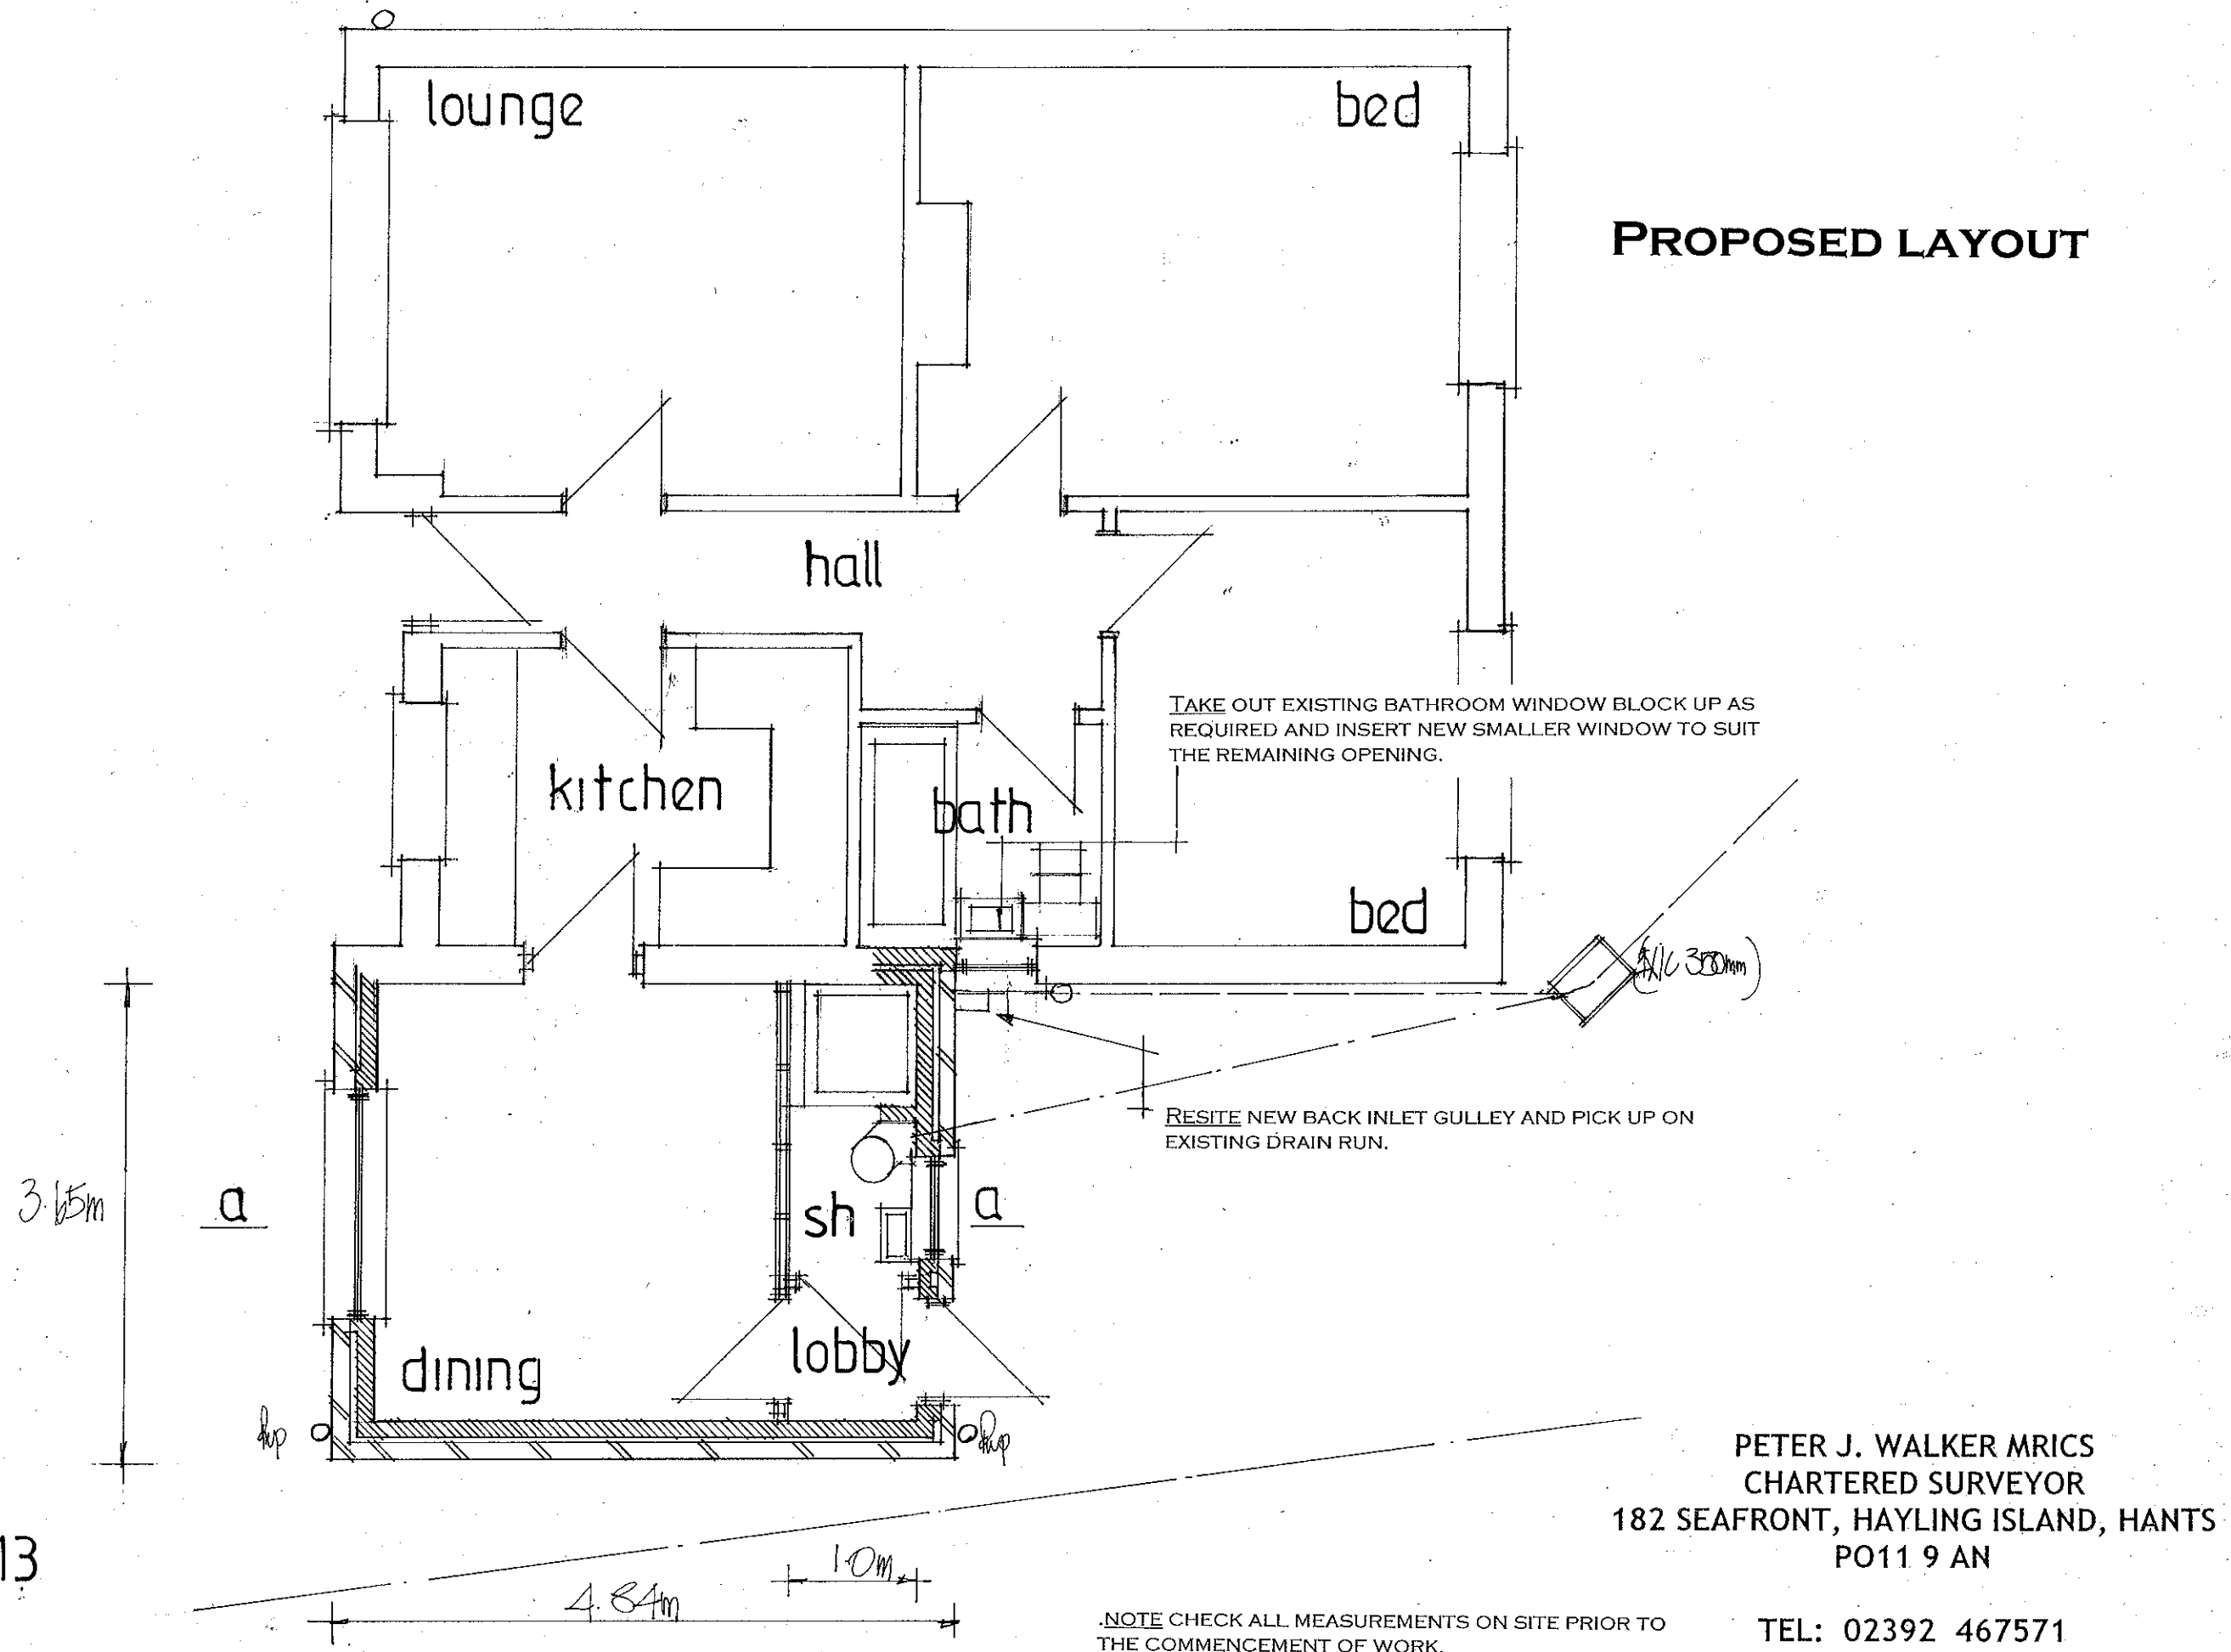

date march 2013
scale 1:50

PETER J. WALKER MRICS
CHARTERED SURVEYOR
182 SEAFRONT, HAYLING ISLAND, HANTS
PO11 9 AN

NOTE CHECK ALL MEASUREMENTS ON SITE PRIOR TO
THE COMMENCEMENT OF WORK.

TEL: 02392 467571