



PROPOSED GROUND FLOOR LAYOUT

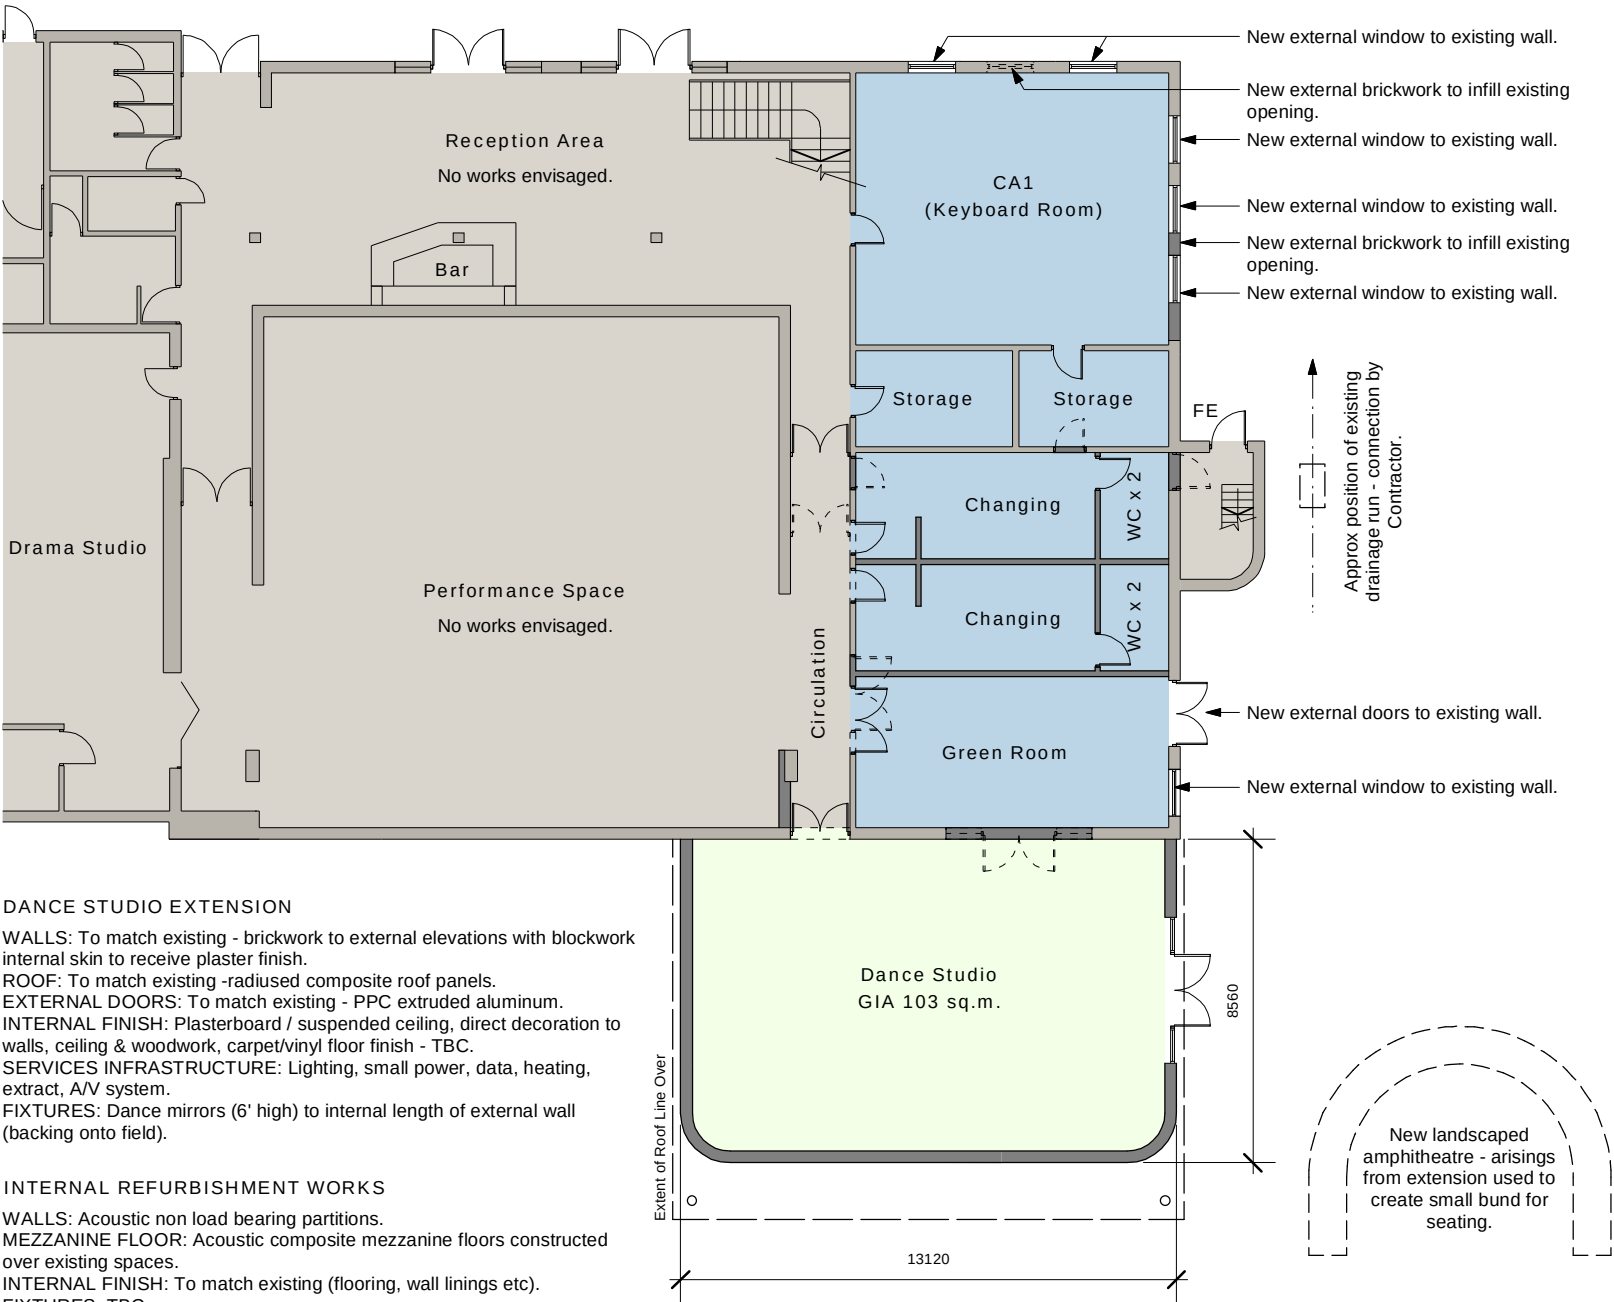


DANCE STUDIO EXTENSION
WALLS: To match existing - brickwork to external elevations with blockwork internal skin to receive plaster finish.
ROOF: To match existing - radiused composite roof panels.
EXTERNAL DOORS: To match existing - PPC extruded aluminum.
INTERNAL FINISH: Plasterboard / suspended ceiling, direct decoration to walls, ceiling & woodwork, carpet/vinyl floor finish - TBC.
SERVICES INFRASTRUCTURE: Lighting, small power, data, heating, extract, A/V system.
FIXTURES: Dance mirrors (6' high) to internal length of external wall (backing onto field).

INTERNAL REFURBISHMENT WORKS
WALLS: Acoustic non load bearing partitions.
MEZZANINE FLOOR: Acoustic composite mezzanine floors constructed over existing spaces.
INTERNAL FINISH: To match existing (flooring, wall linings etc).
FIXTURES: TBC.

- LEGEND:**
- Existing Features Removed.
 - New Partitions.
 - Existing Partitions to Remain.
 - Existing arrangement - no works envisaged.
 - Existing Space to be Remodelled / Refurbished.
 - New Build Extension Areas - 103sq.m G.I.A.

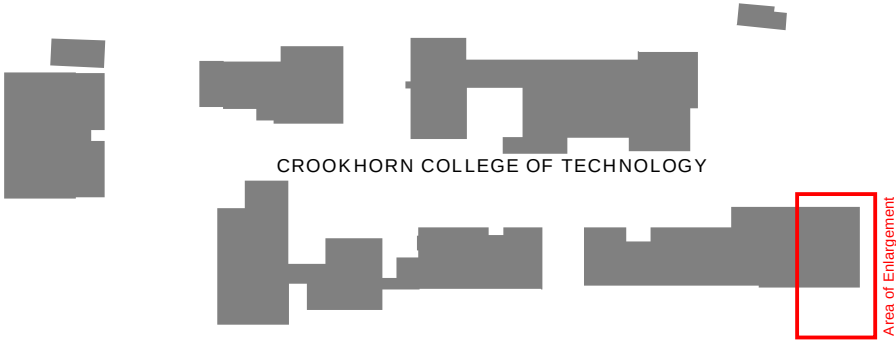

PROPOSED FIRST FLOOR LAYOUT

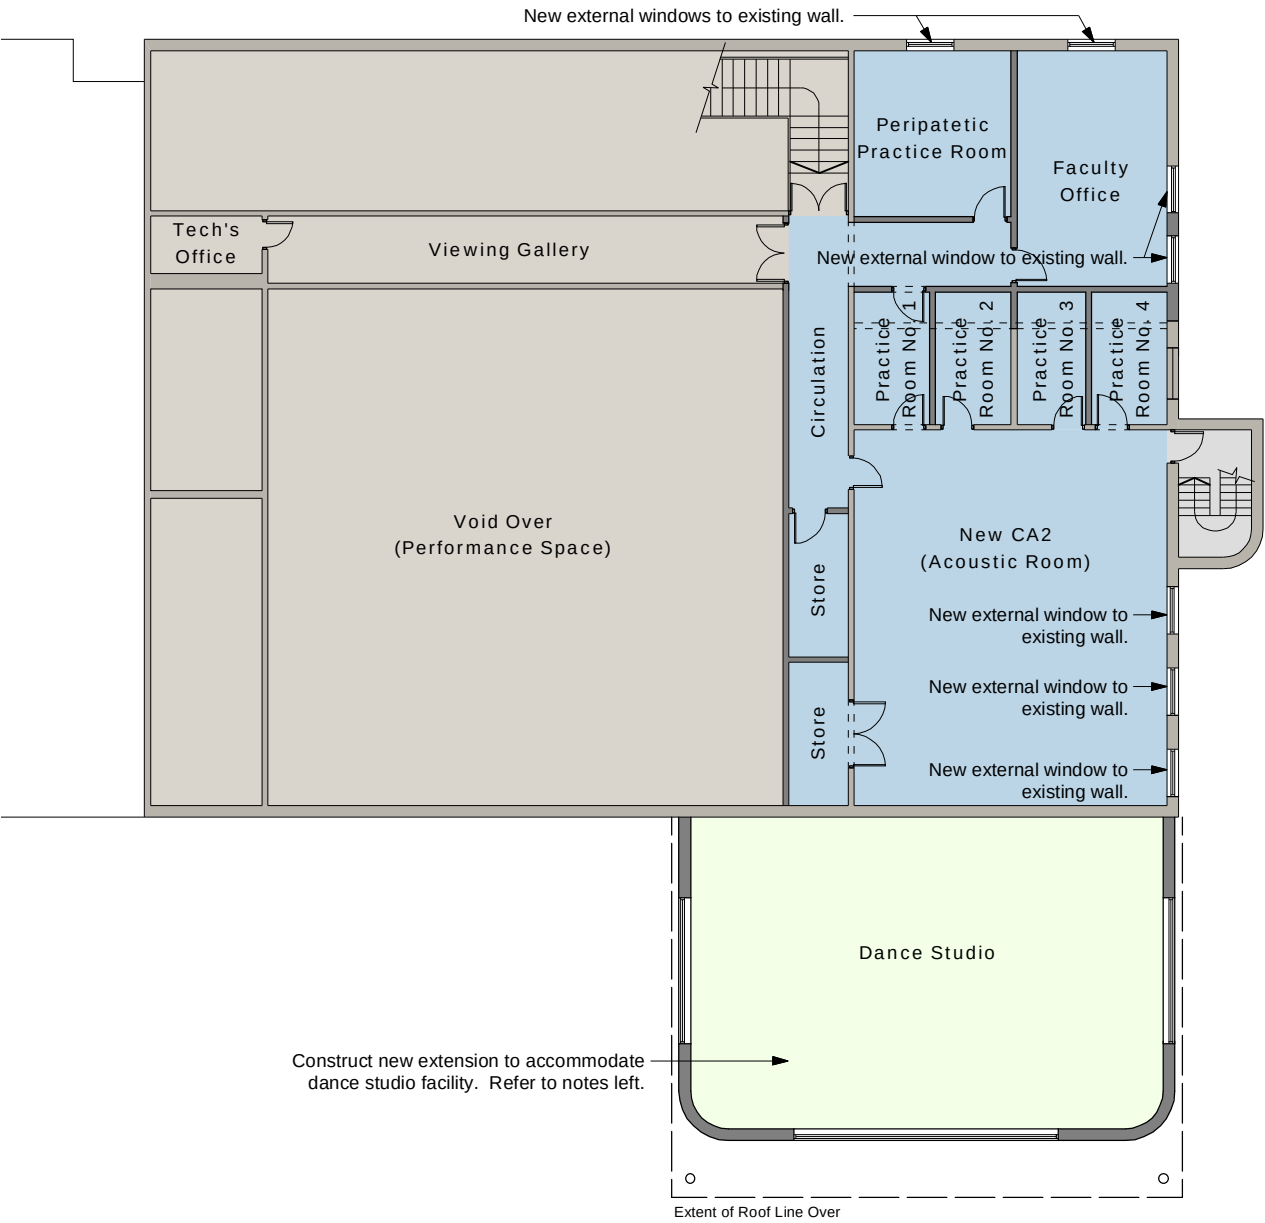

PLANNING

Notes	
1 This drawing is © copyright Hampshire County Council 2012. No unauthorised reproduction permitted. All rights reserved.	3 This map is reproduced from Ordnance Survey material with the permission of Ordnance Survey on behalf of the controller of Her Majesty's Stationery Office © Crown Copyright. Unauthorised reproduction infringes Crown Copyright and may lead to prosecution or civil proceedings. (100019180), (2012)
2 No dimensions are to be scaled from this drawing	

rev	description	date	by
A	Planning	02.01.13	LGN
B	Planning	12.02.13	LGN

PROJECT				SHEET CONTENTS	
CROOKHORN COLLEGE OF TECHNOLOGY				PROPOSED GENERAL ARRANGEMENT PLANS	
Provision of Dance Studio				Property Services	
SCALE	DATE	DRAWN.	CHKD.	DRAWING No.	REVISION
1:200 @ A3	02 Jan 13	LGN	---	P09958-4159-12	B
				FILE REF. P09958 - Planning Existing GA	