


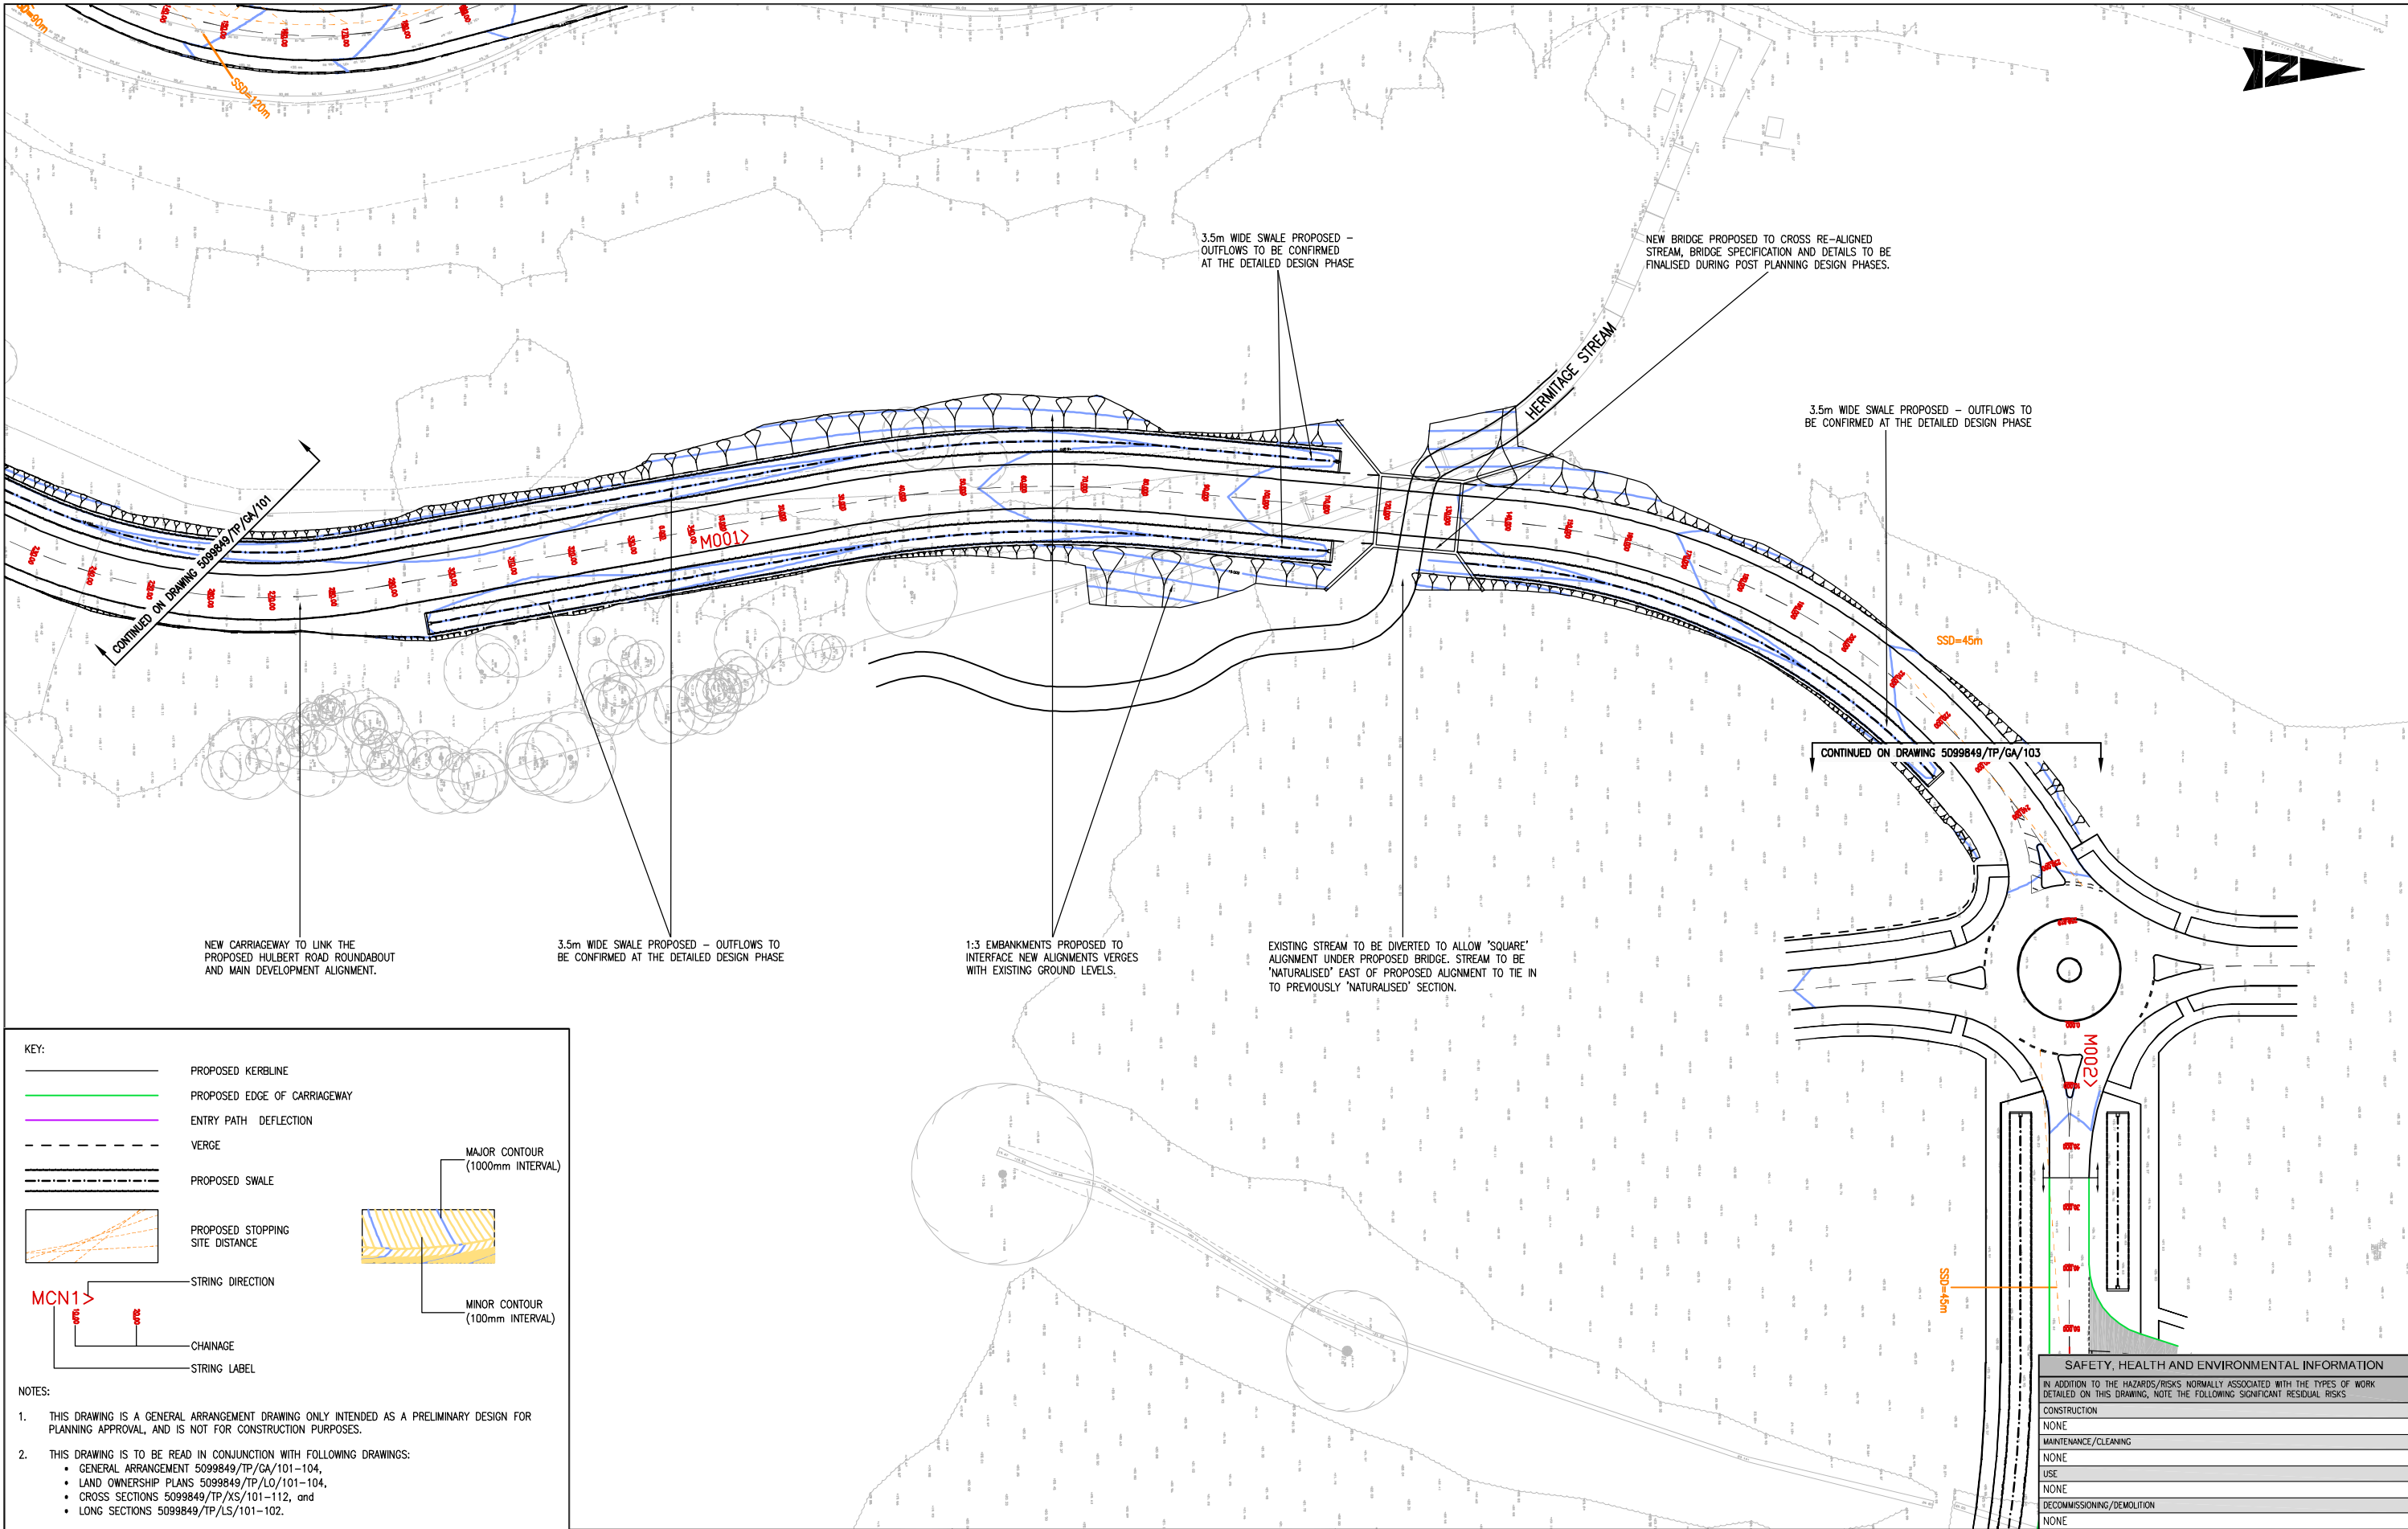

KEY:

- PROPOSED KERBLINE
- PROPOSED EDGE OF CARRIAGEWAY
- ENTRY PATH DEFLECTION
- VERGE
- PROPOSED SWALE
- PROPOSED STOPPING SITE DISTANCE
- STRING DIRECTION
- CHAINAGE
- STRING LABEL
- MAJOR CONTOUR (1000mm INTERVAL)
- MINOR CONTOUR (100mm INTERVAL)

NOTES:

- THIS DRAWING IS A GENERAL ARRANGEMENT DRAWING ONLY INTENDED AS A PRELIMINARY DESIGN FOR PLANNING APPROVAL, AND IS NOT FOR CONSTRUCTION PURPOSES.
- THIS DRAWING IS TO BE READ IN CONJUNCTION WITH FOLLOWING DRAWINGS:
 - GENERAL ARRANGEMENT 5099849/TP/GA/101-104,
 - LAND OWNERSHIP PLANS 5099849/TP/LO/101-104,
 - CROSS SECTIONS 5099849/TP/XS/101-112, and
 - LONG SECTIONS 5099849/TP/LS/101-102.
- ALL DIMENSIONS ARE IN METRES UNLESS STATED OTHERWISE.
- HIGHWAY DRAINAGE AND SWALE OUTFLOWS TO BE DESIGNED DURING THE POST PLANNING DESIGN PHASES.
- CARRIAGEWAY EARTHWORKS PROPOSED AT A 1:3 GRADIENT - GEOTECHNICAL INPUT WILL BE REQUIRED DURING THE POST PLANNING DESIGN PHASE TO ADVISE ON STRENGTHENING WORKS THAT MAY BE REQUIRED FOR PROPOSED EMBANKMENTS.
- CARRIAGEWAY AND FOOTWAY CONSTRUCTION TO BE AGREED WITH KEY STAKEHOLDERS POST PLANNING.
- DMRB STANDARDS HAVE BEEN APPLIED TO THE PROPOSED HIGHWAY ALIGNMENT FOR HULBERT ROAD AND THE PROPOSED HULBERT ROAD ROUNDABOUT PRIOR TO THE COMMENCEMENT OF THE PROPOSED DEVELOPMENT 30mph ZONE. M12 STANDARDS HAVE BEEN APPLIED TO THE HIGHWAY ALIGNMENT WITHIN THE DEVELOPMENT AREA AFTER THE COMMENCEMENT OF THE DEVELOPMENT 30mph ZONE.

Stat	Purpose of Issue	Date	Auth	Rev	Description	By	Date	Chk'd	Auth
P	FOR HCC APPROVAL	29.2.12	JA	B	FOOTWAY ADDED ON LINK ROAD	SD	29.2.12	ND	JA
P	FOR HCC APPROVAL	04.11.11	IPC	A	ORIGINAL ISSUE	MBW	04.11.11	SD	IPC

ATKINS
Atkins Limited
Consulting Engineers,
Woodcote Grove,
Ashley Road
Epsom, Surrey, England,
KT18 5BW

Tel: (01372) 726140
Fax: (01372) 740055
www.atkinsglobal.com

Client
PORTSMOUTH CITY COUNCIL

Project
**DUNSBURY HILL FARM
STAGE 2**

SAFETY, HEALTH AND ENVIRONMENTAL INFORMATION

IN ADDITION TO THE HAZARDS/RISKS NORMALLY ASSOCIATED WITH THE TYPES OF WORK DETAILED ON THIS DRAWING, NOTE THE FOLLOWING SIGNIFICANT RESIDUAL RISKS

CONSTRUCTION	NONE
MAINTENANCE/CLEANING	NONE
USE	NONE
DECOMMISSIONING/DEMOLITION	NONE

Title
**GENERAL ARRANGEMENT
(SHEET 2 of 4)**

Sheet Size A1	Original Scale 1:500	Designed/Drawn MBW	Checked SD	Authorised IPC
Status P	Drawing Number 5099849/TP/GA/102	Date 10.11	Date 04.11.11	Date 04.11.11
Rev B				