


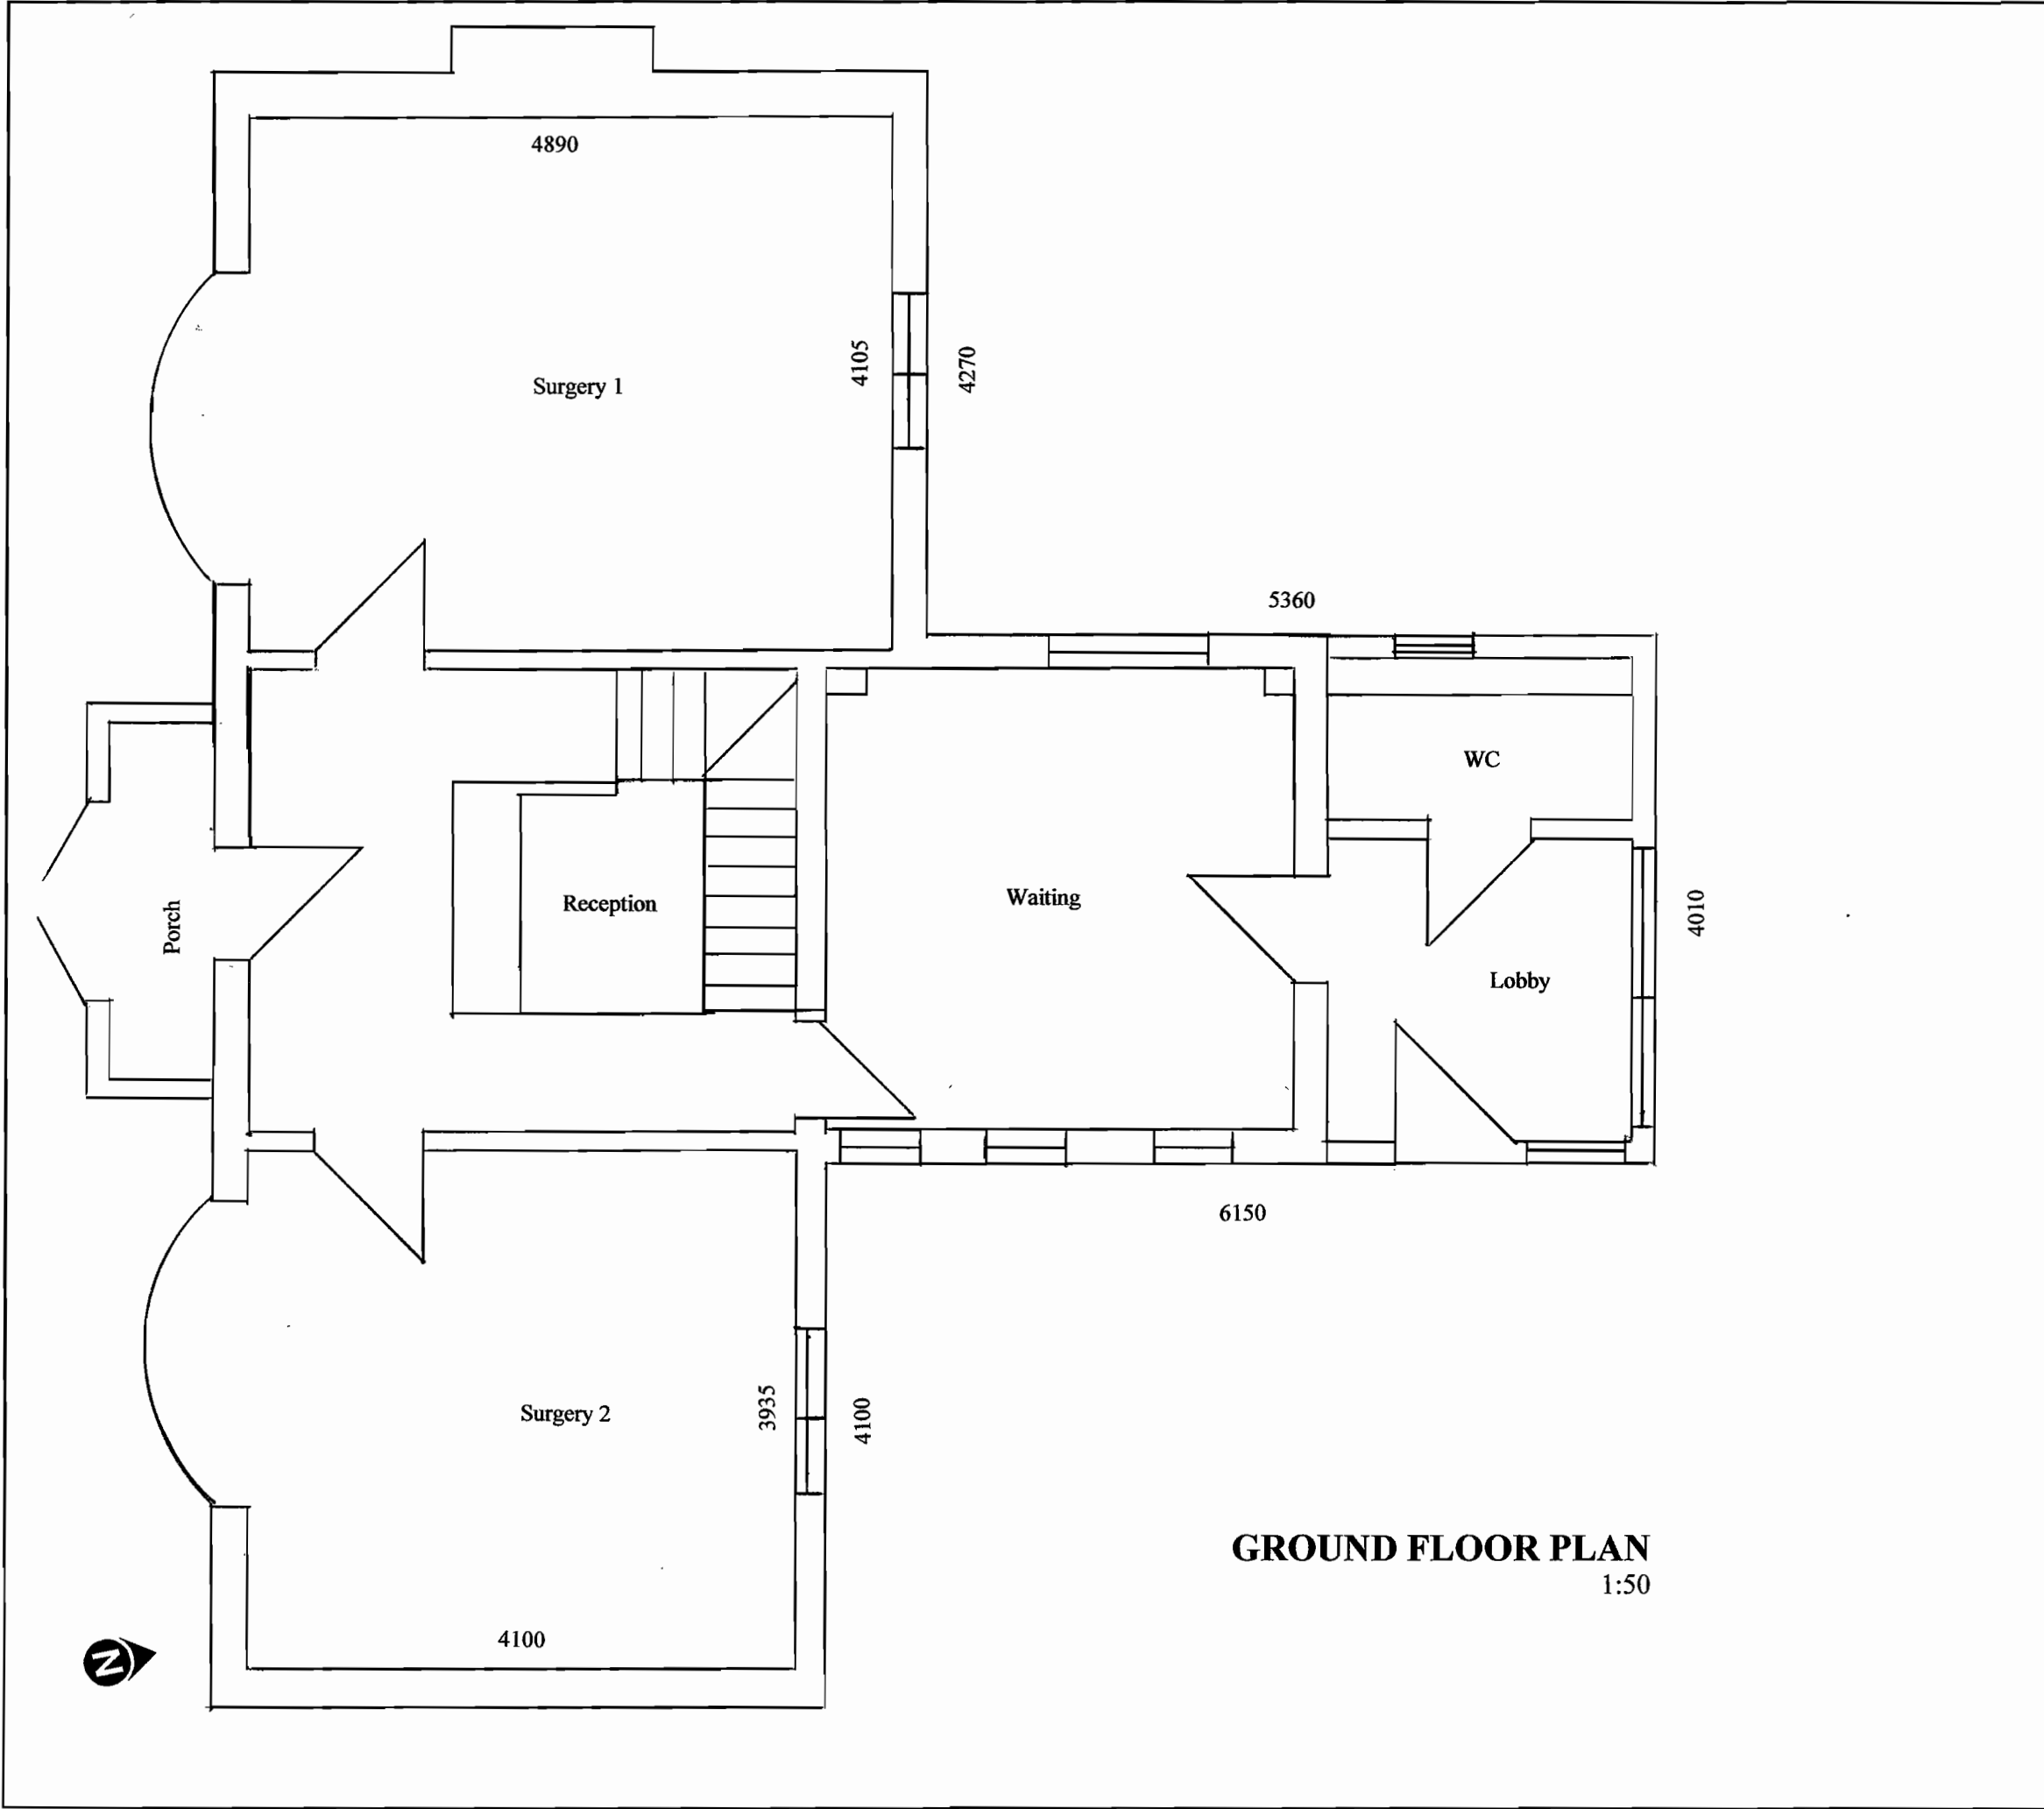

GROUND FLOOR PLAN
1:50

Notes:

DO NOT SCALE
except for planning purposes

Rev.	Date	Description

Project	PARKWAY DENTAL CARE		
Title	Existing Ground Floor Plan		
Scale	1:50 @ A3	Job No	210.01
Drawn	RJR	Dwg	P.008
Date	03.01.13	Rev	

THE CONSTRUCTION MANAGEMENT CO.
Stoney Brook Farm, Eastergate Lane, Walberton,
West Sussex, BN18 0BA
Tel/Fax: 01243 - 544 244 E-mail: info@cmc-1.co.uk