


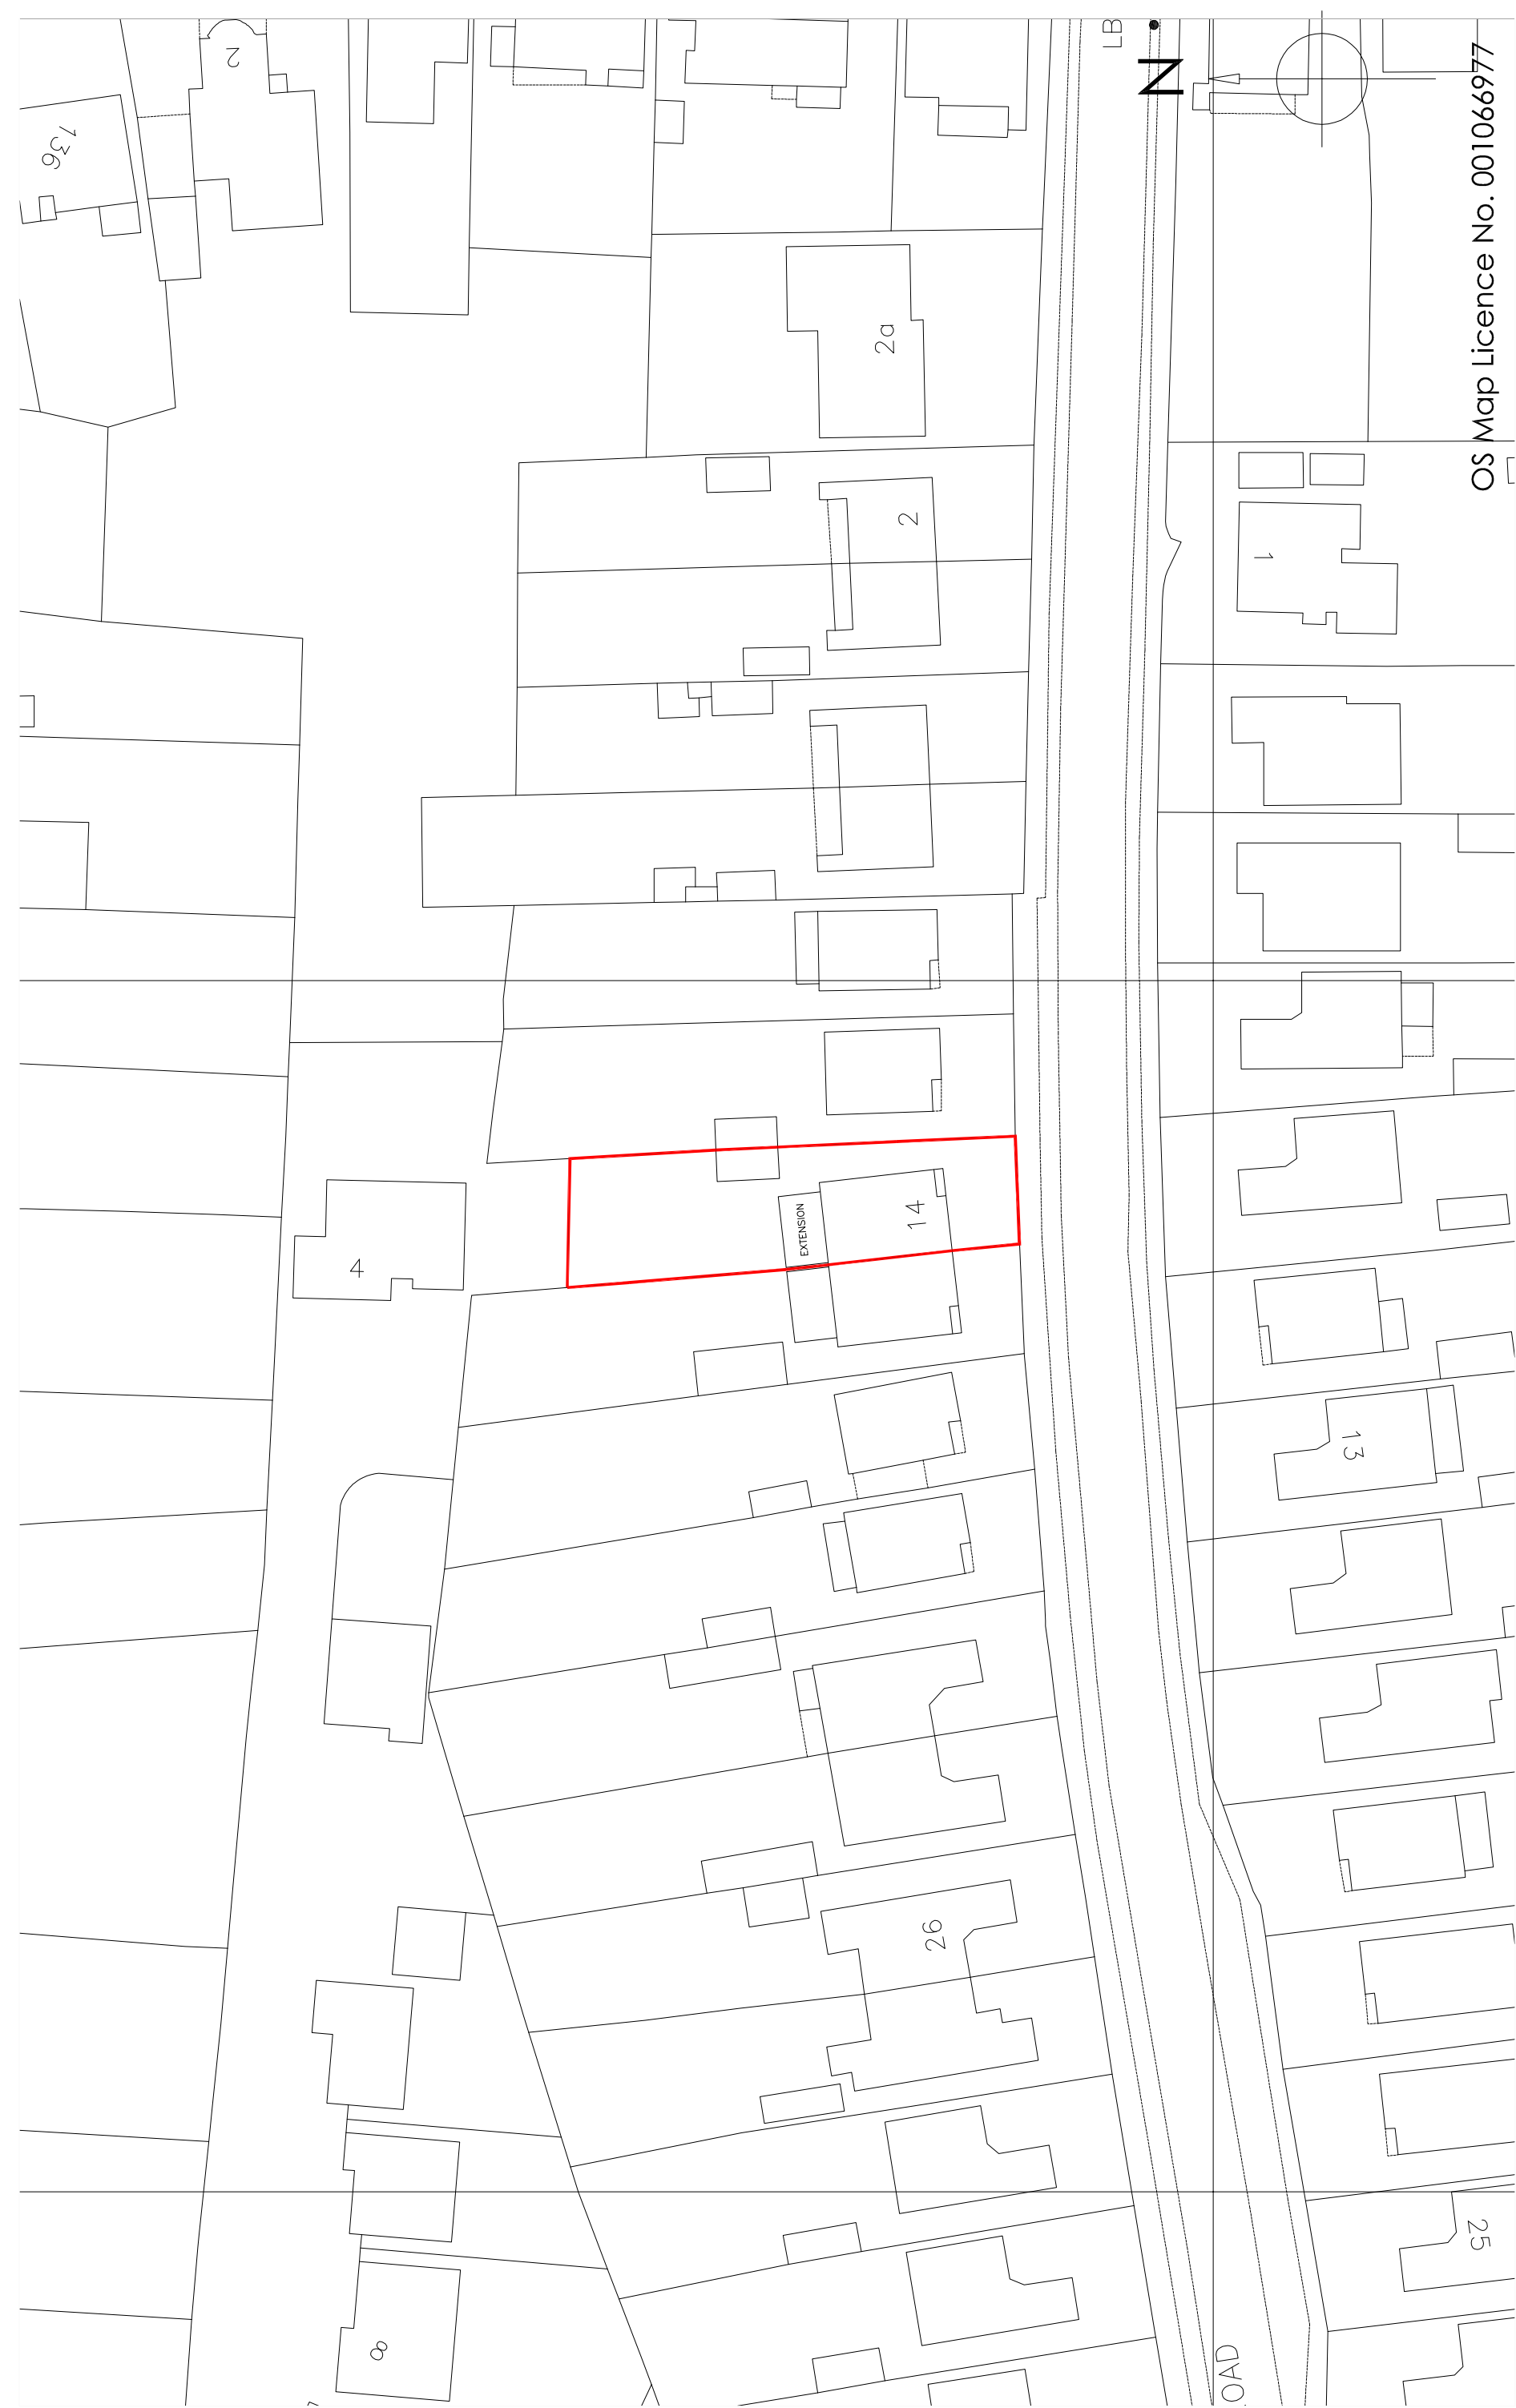

OS Map Licence No. 001066977

REV		DESCRIPTION		DRAWN	DATE	Drawing Ref	Rev.	Drawing Title	
-		Initial design		GBS	09.10.12	MUGFRAN 06	A	Rear extension to	
A		Window removed, another moved and black-work replaces brickwork in wall that would not be seen.		GBS	11.10.12	Scale at A1	Scale at A3	14 Morelands Road	
						N/A	1:500	Purbrook	
						Date		Waterlooville	
						9 Oct 2012		Hampshire PO7 5PT	
						Drawn by	GBS		

Copyright is reserved by GBS Designs and is issued on the condition that it is not copied or disclosed by or to any unauthorised persons without prior consent in writing from GBS Designs.

All dimensions to be checked on site



CAD - ARCHITECTURE - DESIGN

6 Shillinglee Waterlooville
Hampshire PO7 5RW
Tel 023 9225 8315
www.gbsimages.co.uk