



Existing Elevations

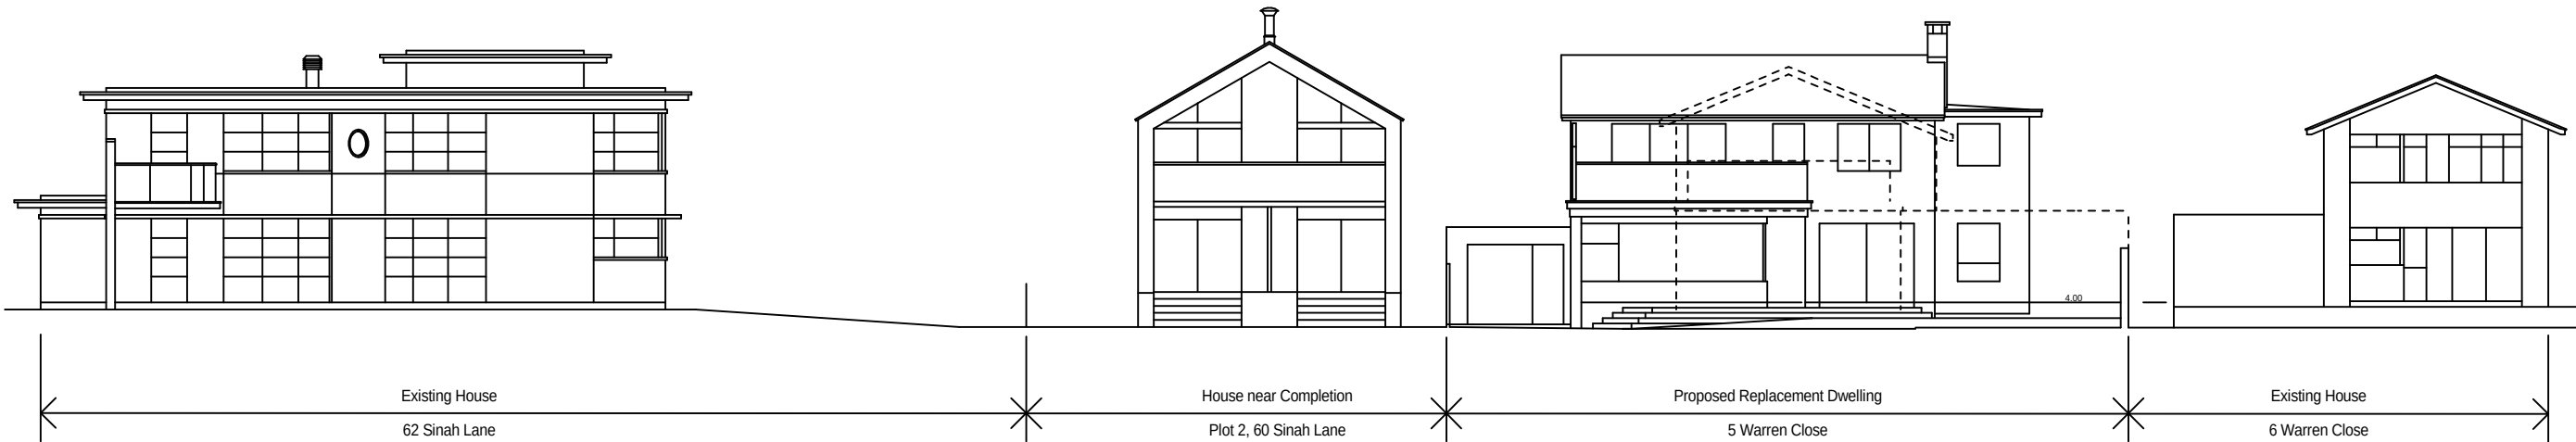

Proposed Elevations

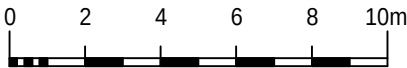

This drawing is the copyright of the Architect and must not be reproduced without permission, except by the Local Planning Authority for planning purposes. Figured dimensions to be taken in preference to scaled. Dimensions to be checked on site before work commences. No deviation from this drawing will be permitted without the prior written consent of the Architect. Ground floor slabs, foundations, structure, etc., and all work below ground is shown provisionally and inspection of ground conditions is essential prior to work commencing. Reassessment is essential when the ground conditions are apparent and redesign may be necessary in the light of soil conditions found. The responsibility for establishing the soil and subsoil conditions rests with the Contractor.	drawing	COMPARATIVE ELEVATIONS OF PROPOSED HOUSE & ADJOINING PROPERTIES VIEWED FROM LANGSTONE HARBOUR				client	MR & MRS LINES	
		drawing no.	rev.	date	scale(s)	sheet size		
	project	2911/210	B	MAR 2012	1:200	A3		
	PROPOSED REPLACEMENT DWELLING 5 WARREN CLOSE, HAYLING ISLAND HAMPSHIRE PO11 0HP							Jeffrey Douglas Chartered Architect 114 Havant Road Hayling Island Hampshire PO11 0LJ Tel: (023) 9246 8889 E-mail: jdo@jeffreydouglas.co.uk

B - First floor north facing balcony amended. 26-04-12
A - Design amended to reduce roof height. 13-04-12
revisions date