


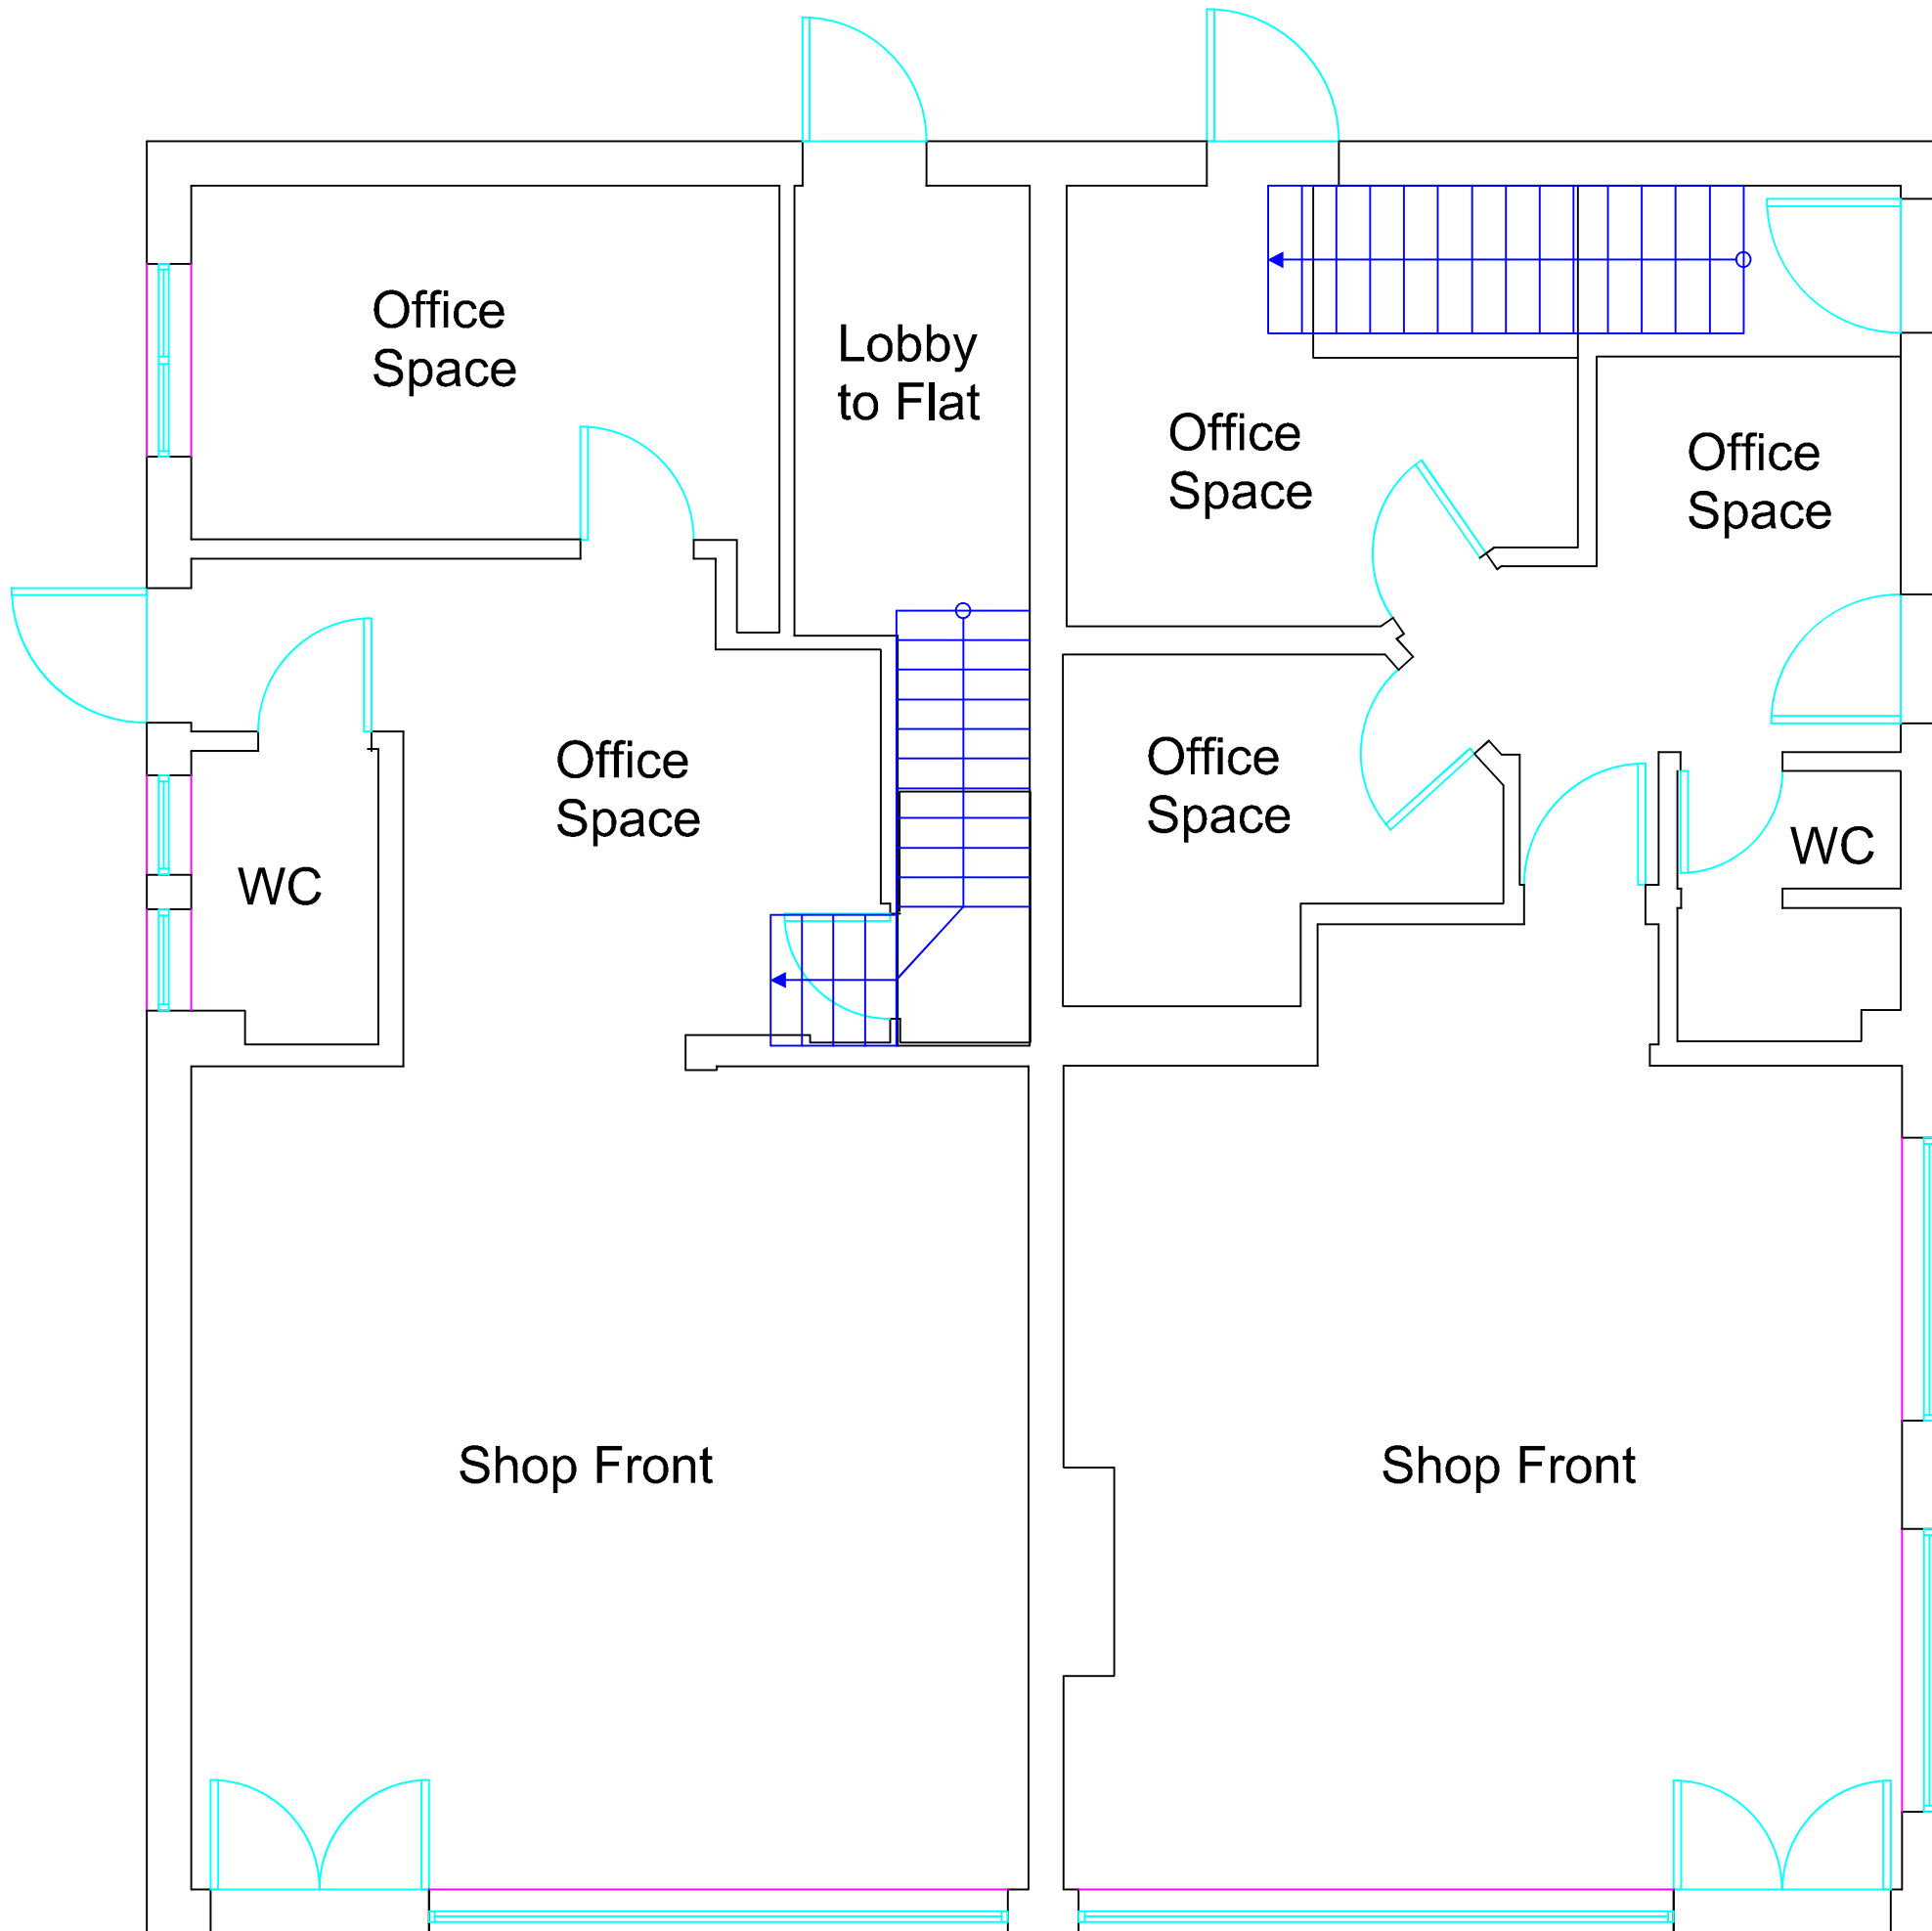


07713 483394

[info@rosenthalarchitectural.co.uk](mailto:info@rosenthalarchitectural.co.uk)

## NOTES

- 01 All new and existing building work dimensions are critical to the construction process.
- 02 All drawings are preliminary unless stated differently. Preliminary drawings are not to be built or manufactured from.
- 03 This drawing is subject to copyright of Rosenthal Architectural SERVICES reproduction only with written authority.
- 04 Drawing dimensions and scales to be checked prior to commencement of work.
- 05 All structural work where mentioned on this drawing is subject to a qualified structural and civil engineer calculations before building work commences.
- 06 These plans may be subject to "Planning & Building Regulation Approval" or any other statute in law before the commencement of building works.
- 07 All materials to match existing unless otherwise stated.

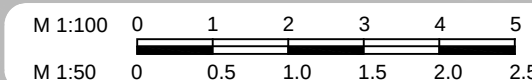

## Existing GF Plan

**Mr Andrew Matheson**  
20 & 22 London Road,  
Purbrook,  
Waterlooville,  
Hampshire,  
PO7 5LJ

**DRAFT 3A - 08.03.13**

CLIENT NO:

DRAWN: DS

JOB NO:

DATE:  
29.01.13

SCALE @ A3: 1:50

PG NO: 01