

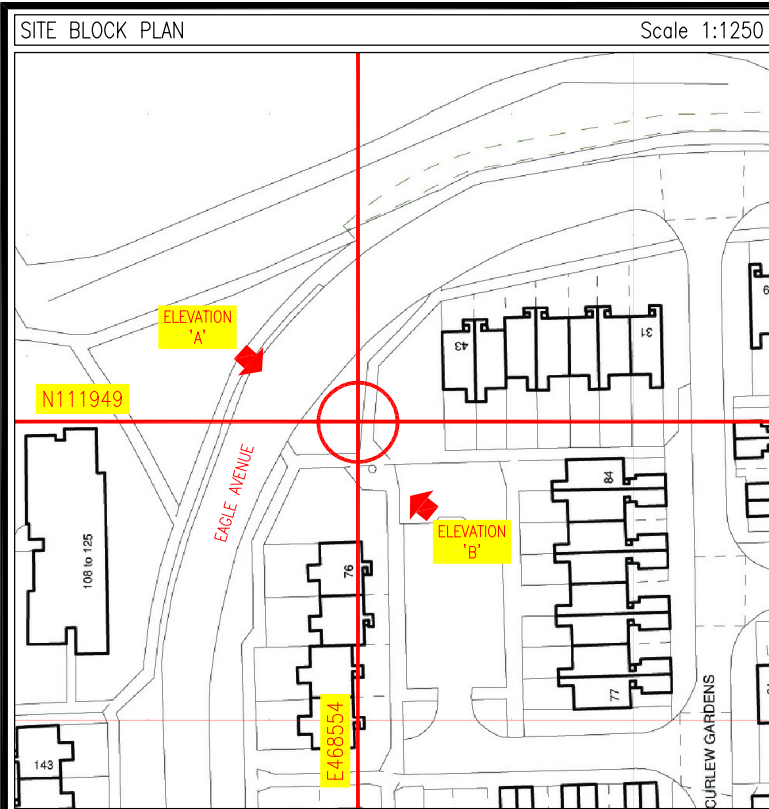
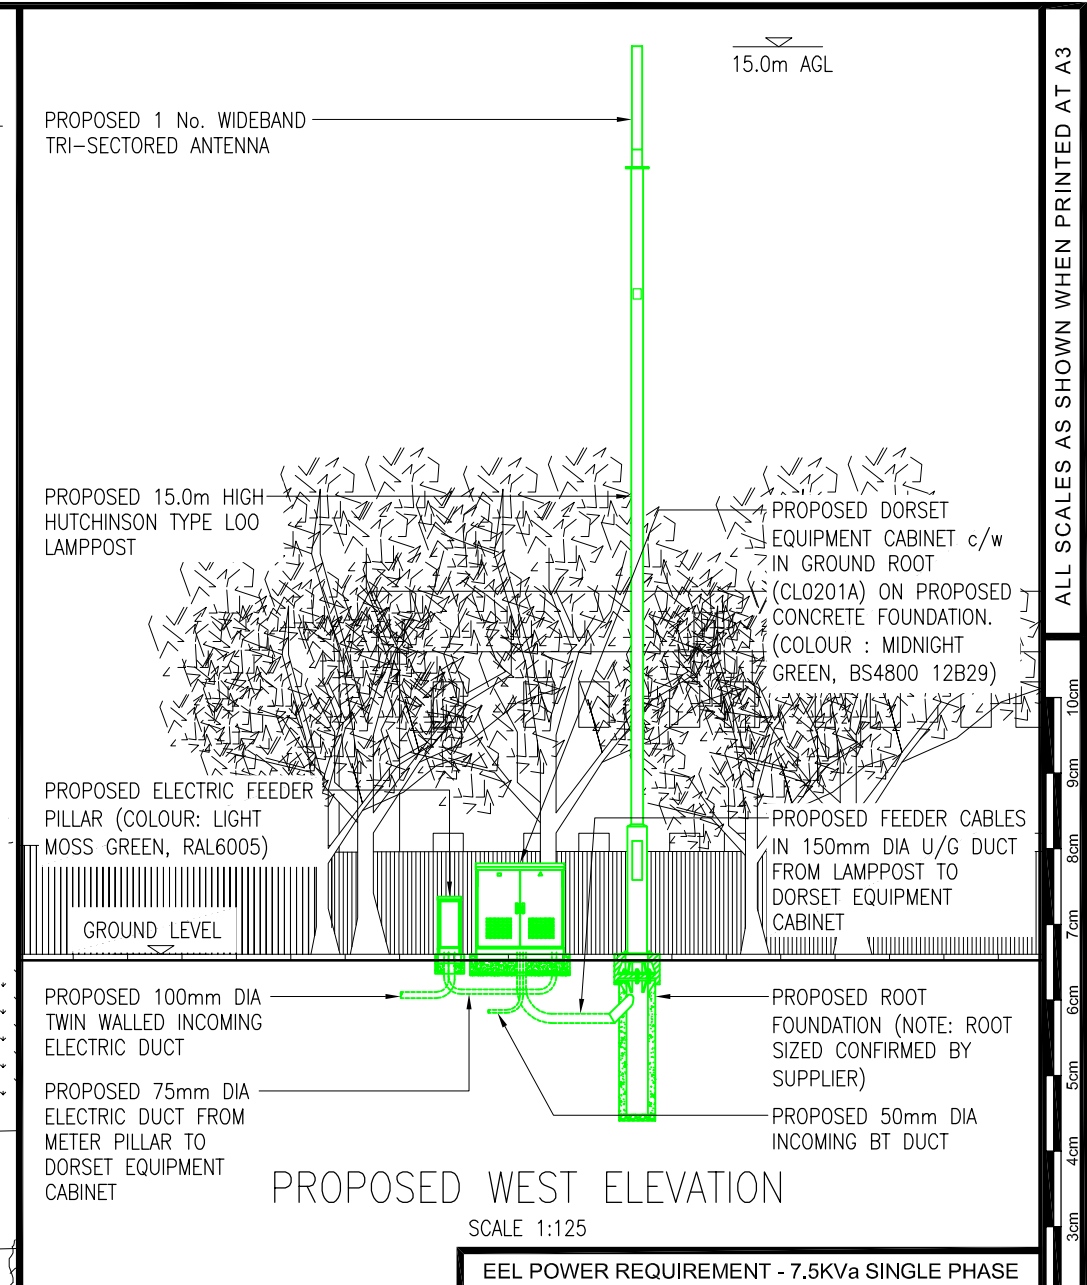


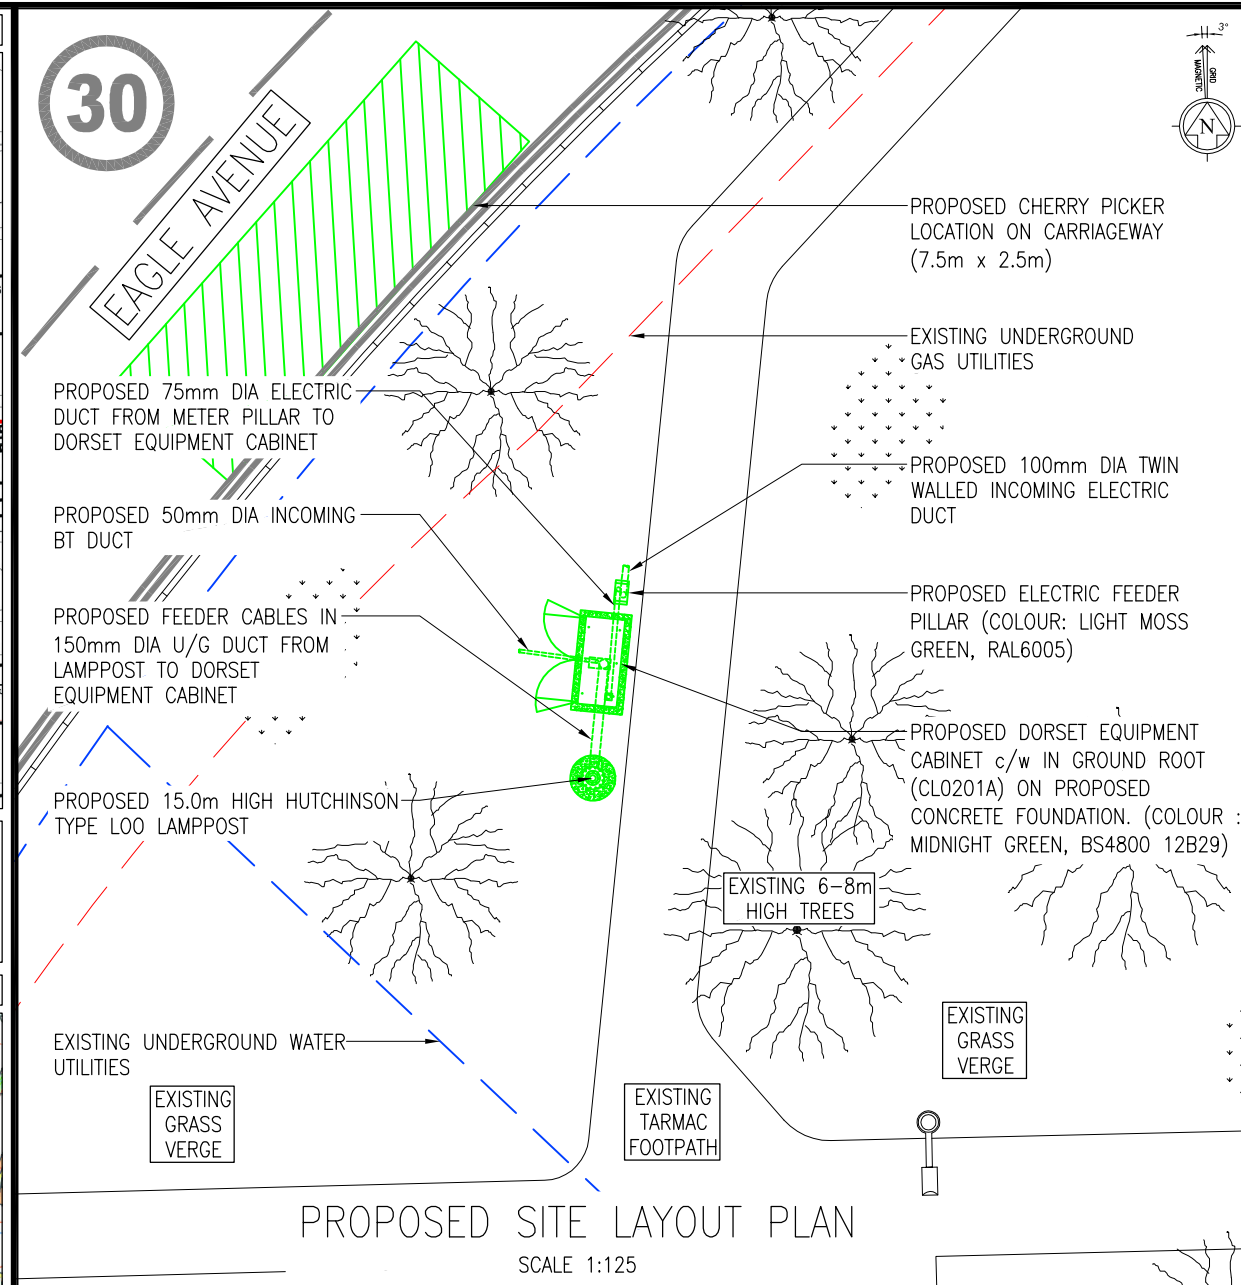

LEAVE THE A3(M) AT JUNCTION 3 AND HEAD WEST TOWARDS COWPLAIN. AT THE ROUNDABOUT TAKE THE FIRST EXIT CONTINUING ON THE B2149, AT THE TRAFFIC LIGHTS TURN LEFT ONTO THE A3 (PORTSMOUTH ROAD). AFTER APPROXIMATELY HALF A MILE, TURN RIGHT ONTO LOVEDEAN LANE AND THEN TAKE THE SECOND LEFT ONTO MILTON ROAD. AT THE MINI ROUNDABOUT TURN RIGHT ONTO EAGLE AVENUE AND THE SITE LOCATION IS AT THE TOP OF THE HILL ON THE BEND ON THE LEFT HAND SIDE OF THE ROAD.

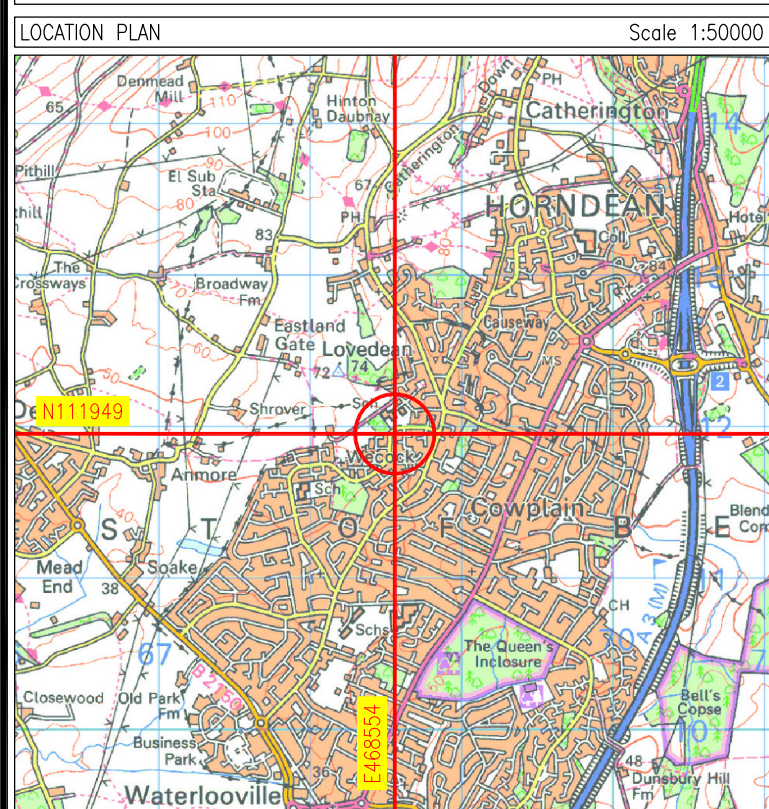

NOTE: INFORMATION HELD ON IMS TAKES PRECEDENCE OVER ALLKEYS AND SCHEDULES SHOWN

EEL EQUIPMENT SCHEDULE			
ITEM	TYPE	SIZE (mm) (HxWxD)	OTHER INFO.
IT-1	DORSET	1400x1465x665	
IT-2	FEEDER	950x390x200	

EEL ANTENNA KEY									
ITEM	ANTENNA REF	FUNCTION / LINK No.	TYPE/ PART No.	AZIMUTH (EGN)	HEIGHT TO TOP (AGL)	No. OF MHA	FEEDER TYPE	FEEDER LENGTH	No. OF FEEDERS
A1	A1/A2	Tx/Rx	CS0800A	0° EGN	15.0m	-	LDF4-50	20m	2
A2	B1/B2	Tx/Rx	HM0800X	120° EGN	15.0m	-	LDF4-50	20m	2
A3	C1/C2	Tx/Rx	HM0800X	240° EGN	15.0m	-	LDF4-50	20m	2



PLANNING ISSUE

COLOUR CHART (represents proposed work and not the actual colour of EEL equipment)

Black	Text and existing buildings, structures, masts trees, EEL and other Operators equipment
Green	Proposed EEL installation
Blue	Access route
Yellow	Proposed cable routes
Red	Proposed site demise

SITE ADDRESS
GRASS VERGE ON EAGLE AVENUE, WATERLOOVILLE. PO8 9UB

harlequin GROUP

Innovation Centre, Maidstone Road, Chatham, Kent, ME5 9FD

Tel 01634 683 635
Fax 01634 661 550

ICNIRP DETAILS

ACCESS CLASSIFICATION	PUBLIC
DESIGN CLASSIFICATION	PUBLIC

NOTES:
1) SINGLE OPERATOR SITE (E.E.L ONLY) - SITE COMPLIANT TO 12TRX VALUES

DOES THIS SITE DESIGN CONFIRM TO THE FOLLOWING EEL DOCUMENTS :
PLAN 168 Ver 6.2 & SPEC 253 Ver 7.4

YES	NO
X	.

IF NO DETAIL THE EXCEPTIONS BELOW :

- 1.
- 2.
- 3.

CROWN COPYRIGHT RESERVED.
MAPS REPRODUCED WITH THE PERMISSION OF THE CONTROLLER OF HM'S STATIONERY OFFICE.

LOCATION PLAN - Digital Mapping Solutions from Dotted eyes.
© Crown Copyright 2012. All rights reserved Licence number 100019918

SITE BLOCK PLAN - Digital Mapping Solutions from Promap.
© Crown Copyright 2012. All rights reserved Serial number 100020449

SCALE AS SHOWN WHEN PRINTED AT A3	DRAWN RA DATE 23.08.12	CHECKED BA DATE 03.09.12	APPROVED IMC DATE 04.09.12
-----------------------------------	---------------------------	-----------------------------	-------------------------------

ALL DIMENSIONS IN mm UNLESS OTHERWISE STATED.
THIS DRAWING TO BE READ IN CONJUNCTION WITH OTHER RELEVANT DRAWINGS.

TITLE

COWPLAIN
EAGLE AVENUE SF
BTS

CORE DRAWING

THIRD PARTY REF.
HD102-20598

SITE CODE
HAM0535

T-Mobile
everything everywhere™

Hatfield Business Park
Hatfield
Hertfordshire
AL10 9BW

OPT LETTER	DRG TYPE	DRG No	REV
A	GA	01	A

ALL SCALES AS SHOWN WHEN PRINTED AT A3