
PERMIT

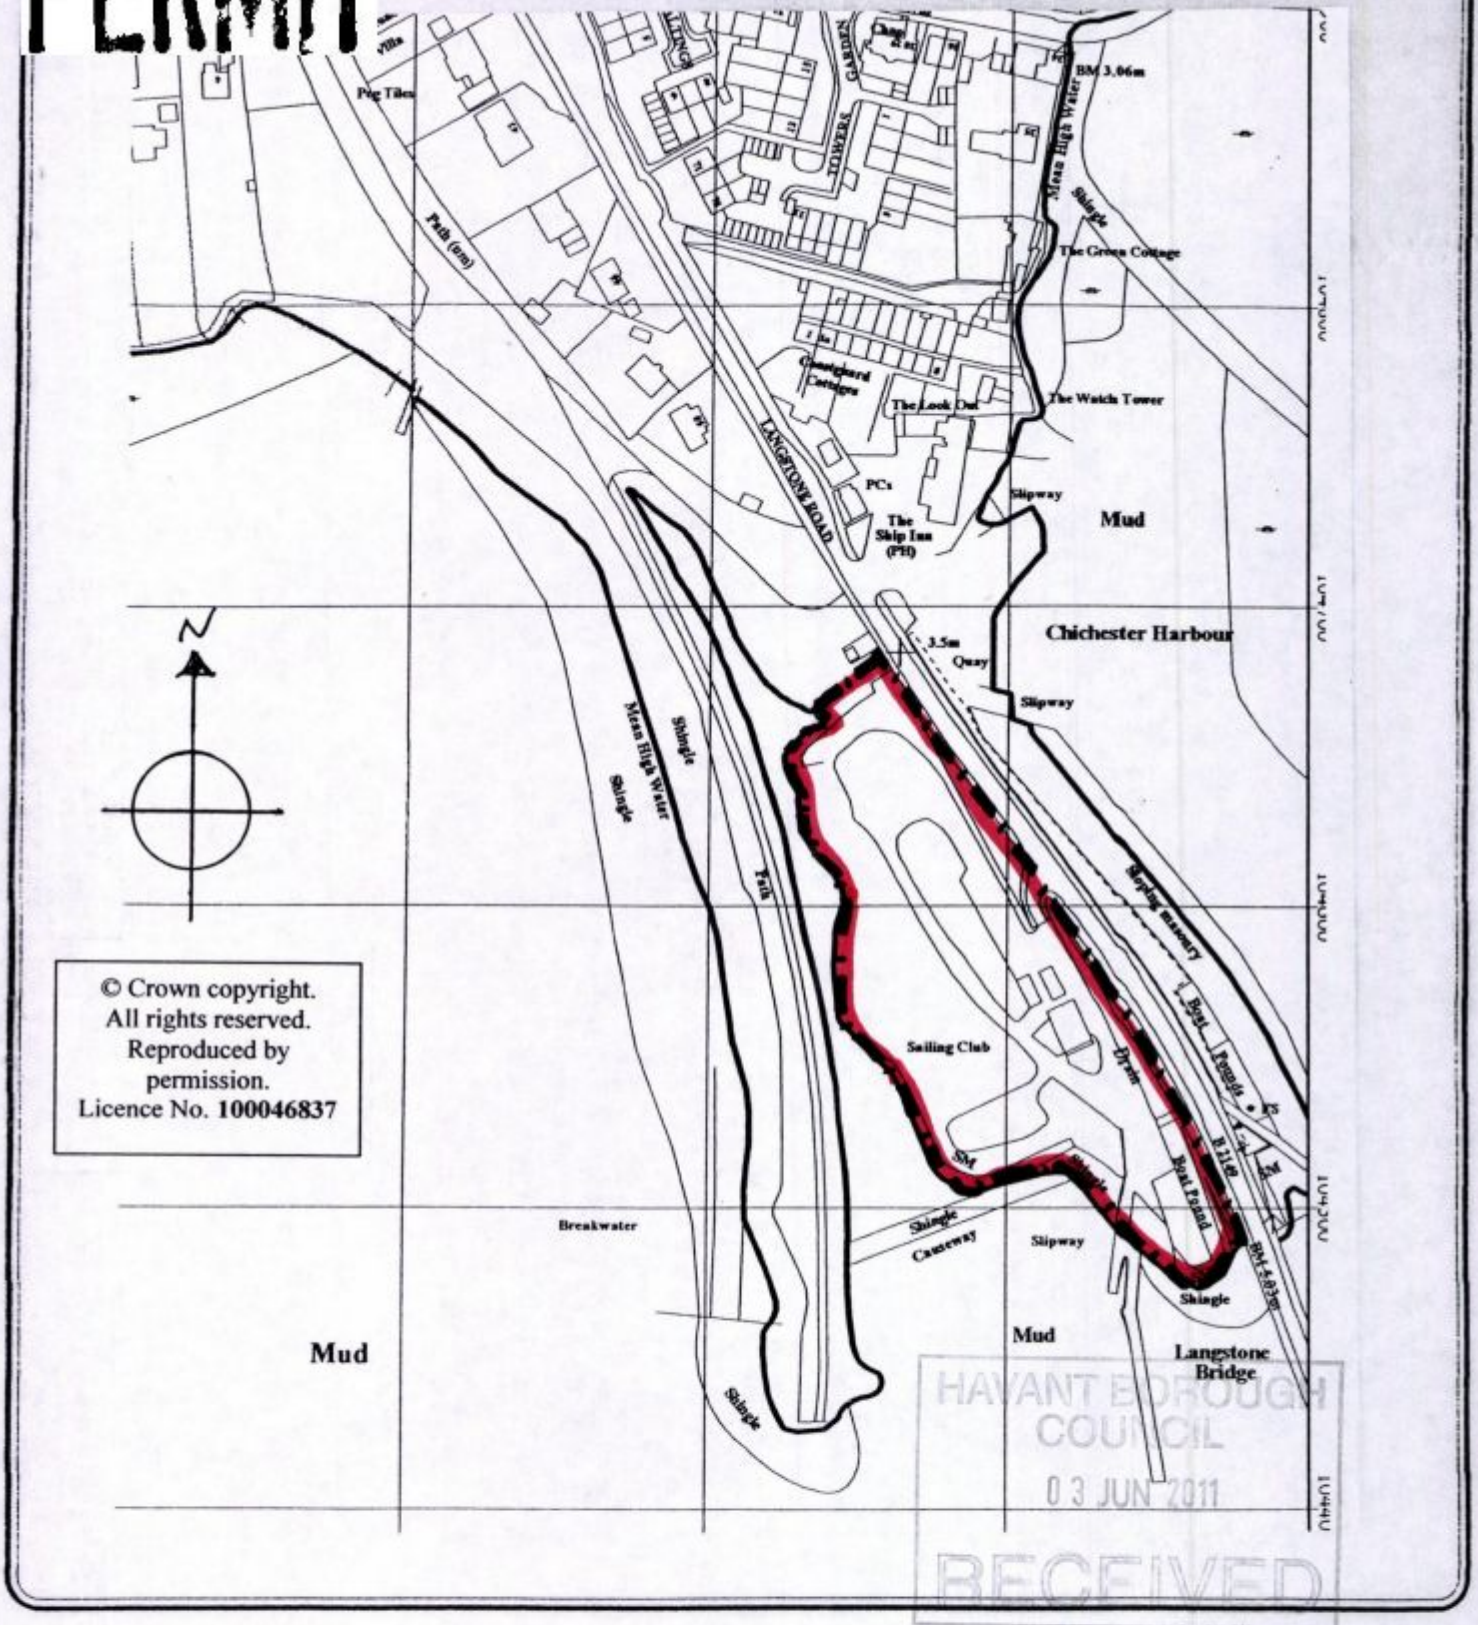

© Crown copyright.
All rights reserved.
Reproduced by
permission.
Licence No. **100046837**

HAVANT BOROUGH COUNCIL
03 JUN 2011
RECEIVED

Martin Critchley Consultants Ltd.
Architectural and Design Services.

**Burgan House, 8-10 East St,
Havant, PO9 1AQ.
023.92.474.919**

JOB
LANGSTONE SAILING CLUB

DRAWING
LOCATION PLAN

Date 29/07/07

Scale 1:2500

Drawn P.C

Job No.
0657

Drg.No.
201