
REFUSE

Andrew Ockwell DESIGN

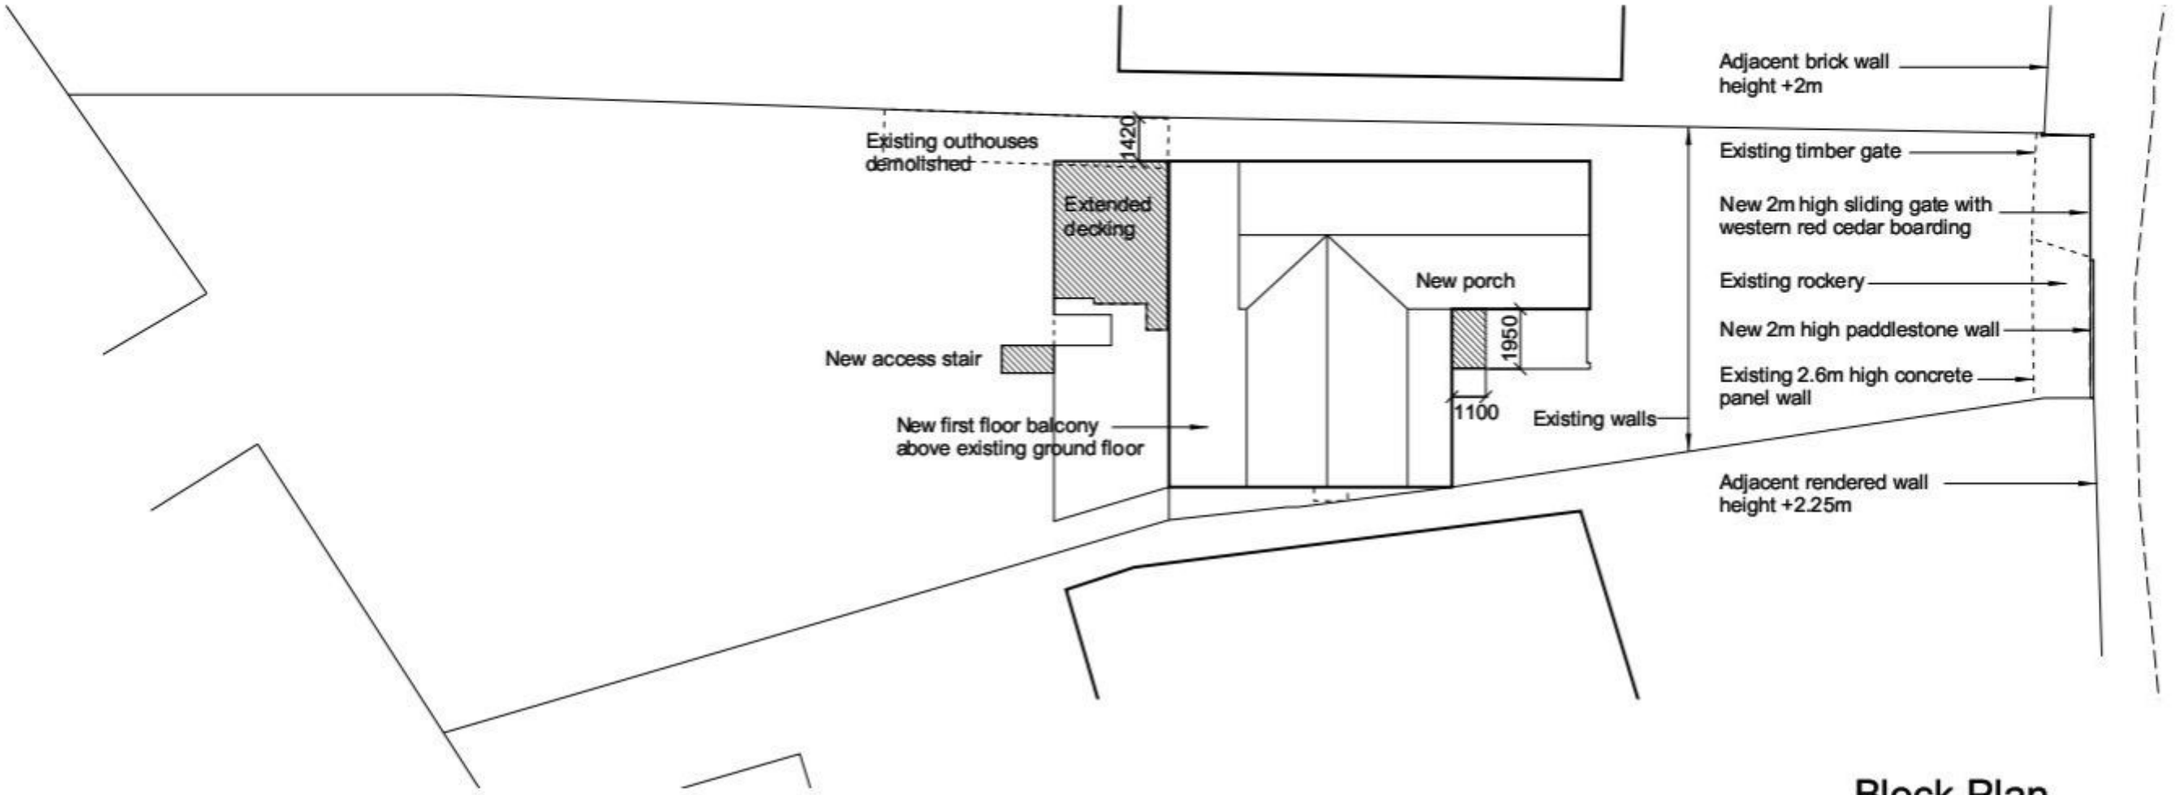


## Block Plan
scale 1:200 @ A3




## Location Plan
scale 1:1250 @ A3

# Sinah House
# Hayling Island
# Alterations
# Location & Block Plans

Drawing no. 1103/1 Rev A