Mapping sourced from Ordnance Survey

REFUSE Location Map

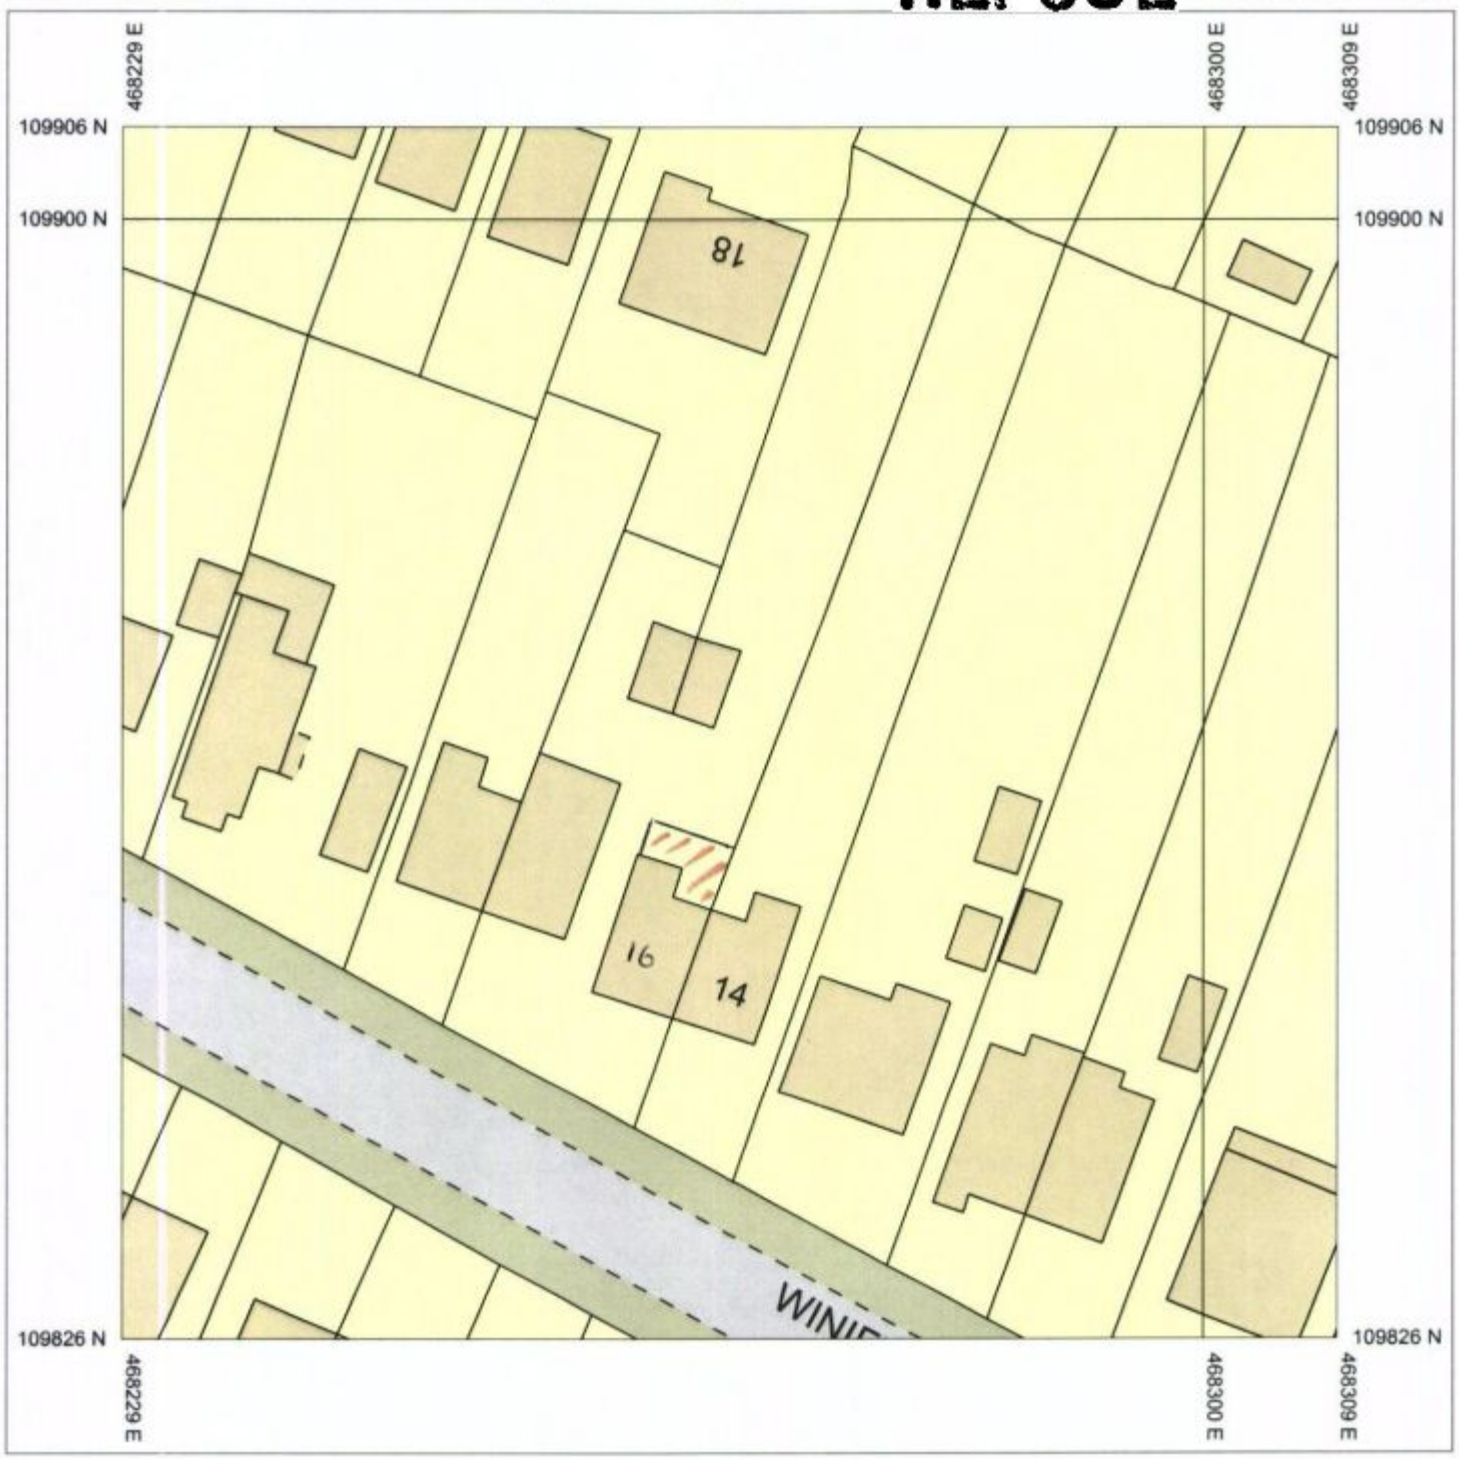

TO BE USED IN CONJUNCTION WITH DRC: WARWOOD 01A

Produced 10/02/2012 from the Ordnance Survey National Geographic Database and incorporating surveyed revision available at this date. © Crown Copyright 2012

Reproduction in whole or in part is prohibited without the prior permission of Ordnance Survey

Ordnance Survey and the OS Symbol are registered trademarks of Ordnance Survey, the national mapping agency of Great Britain.

The representation of a road, track or path is no evidence of a right of way.

The representation of features as lines is no evidence of a property boundary.

0 8 16

Scale 1:500

Supplied By: **Dash**

Serial number: 001024565

Plot Centre Coordinates: 468269, 109866

16 Winifred Road
Waterlooville
Portsmouth
PO7 7TD

HAVANT BOROUGH COUNCIL
17 FEB 2012
RECEIVED