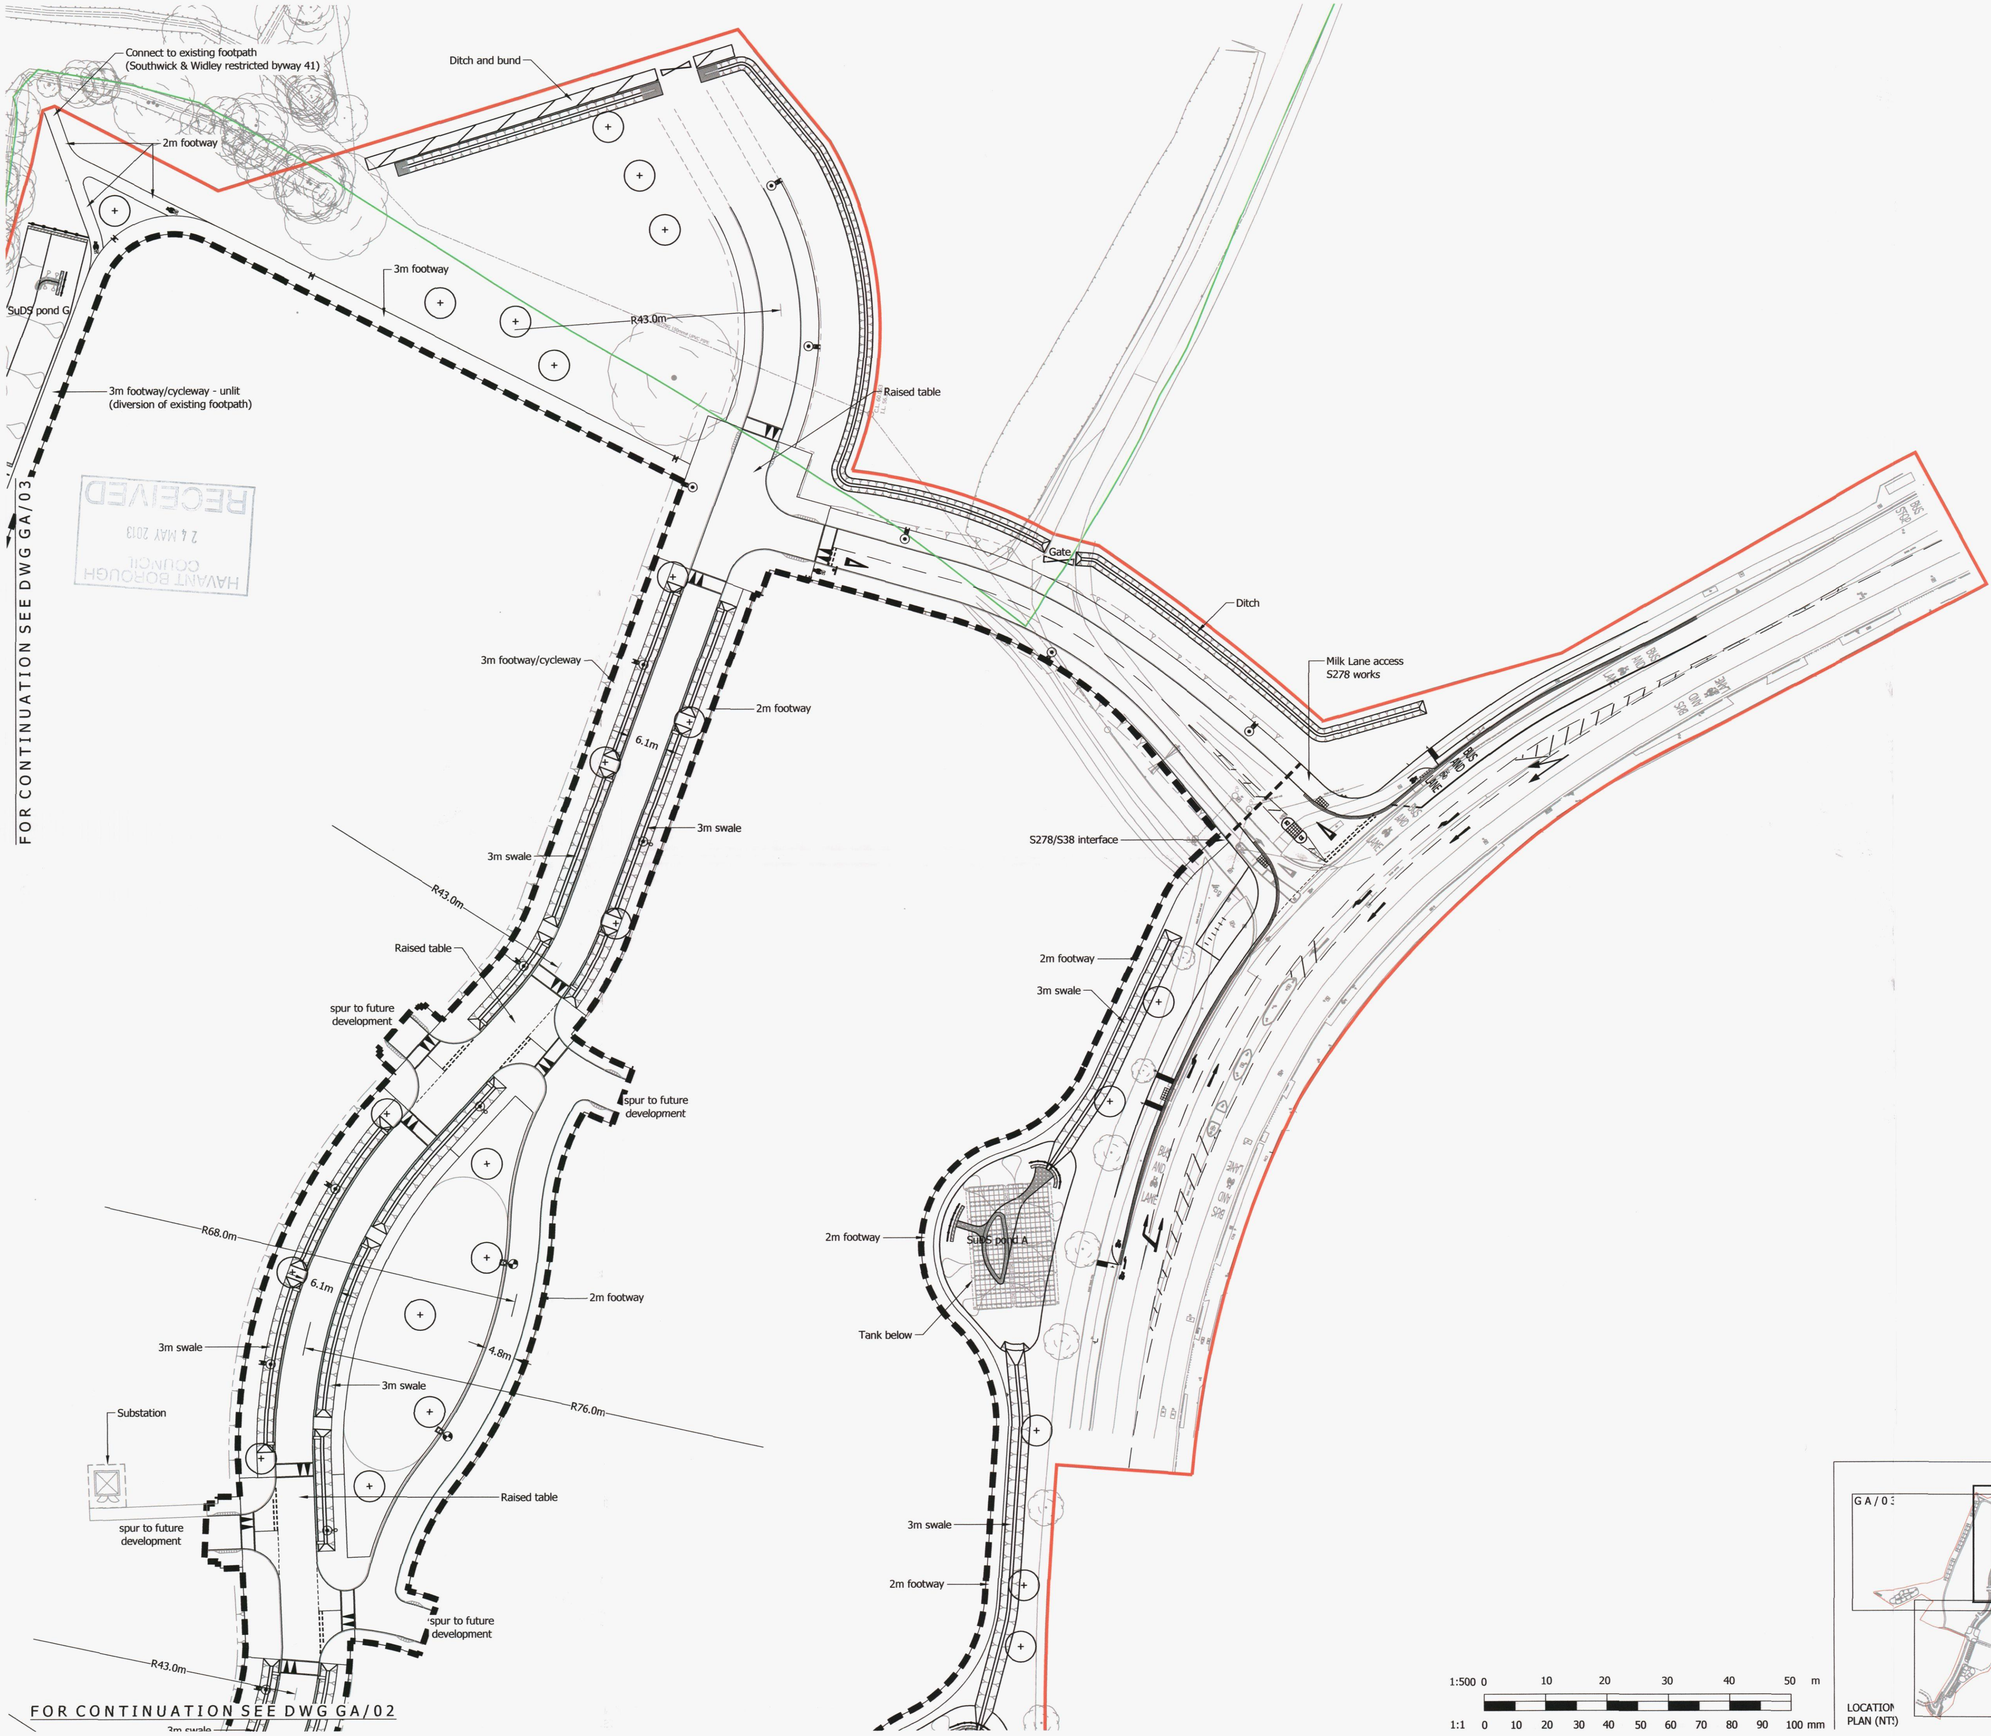


© Mayer Brown Limited Copyright. The drawings, information and data recorded in this document ("the information") is the property of Mayer Brown. This document and the information are solely for the use of the authorised recipient and this document may not be used, copied or reproduced in whole or part for any purposes other than which it was supplied by Mayer Brown. Mayer Brown makes no representation, undertakes no duty and accepts no responsibilities to any third party who may use or rely upon this document or the information.

A1 ORIGINAL

KEY:

- PHASE 2 INFRASTRUCTURE WORKS BOUNDARY
- HBC / WCC BOUNDARY
- PLOT BOUNDARY
- PROPOSED TEMPORARY SHALLOW DITCH
- PROPOSED TEMPORARY BUND
- PROPOSED GATE
- PROPOSED STREET LIGHTING:
- SEE DWGS GTWVILLE6/RD/20-21 FOR DETAILS

Notes:

1. Refer to FABRIK drawings for proposed landscaping.
2. Highways arrangements subject to approval by Hampshire County Council.
3. SuDS arrangements subject to approval in accordance with the S.106 Agreement.

Berewood
HAMPSHIRE

PRELIMINARY
NOT FOR CONSTRUCTION

rev.	amendment	checked	date
D	L.A.P. label removed following HBC comment (20/5/13). (HJ)	PAS	21/05/13
C	Kerb returns at Road 3 amended, service strip added, Milk Lane width and raised table extents amended following HCC comments (7/5/13). Roadside swale profile and tank layouts updated. (HJ)	PAS	16/05/13
B	Milk Lane Access layout updated. S278 boundary revised. (NT)	PAS	25/04/2013
A	Layout updated. Signs and road marking diagram numbers added. (HJ)	PAS	25/02/2013

HAVANT BOROUGH COUNCIL
24 MAY 2013
RECEIVED

mayer brown
Mayer Brown Limited Lion House
Oriental Road Woking Surrey GU22 8AR
Telephone 01483 750 508 Fax 01483 750 437
wokingoffice@mayerbrown.co.uk www.mayerbrown.co.uk

client
Investing in homes since 1912
grainger plc

project
BEREWOOD, WATERLOOVILLE
PHASE 2 INFRASTRUCTURE

scale	1:500	drawn by	HJ	checked by	PAS
date	SEPTEMBER 2012	cad file	GA_01_D.dwg		

title
PHASE 2 INFRASTRUCTURE
GENERAL ARRANGEMENT
SHEET 1 OF 3

drawing number GTWVILLE6/GA/01 rev. D