




Shadow diagram on 21 March at 0900
1 : 700



Shadow diagram on 21 March at 1230
1 : 700

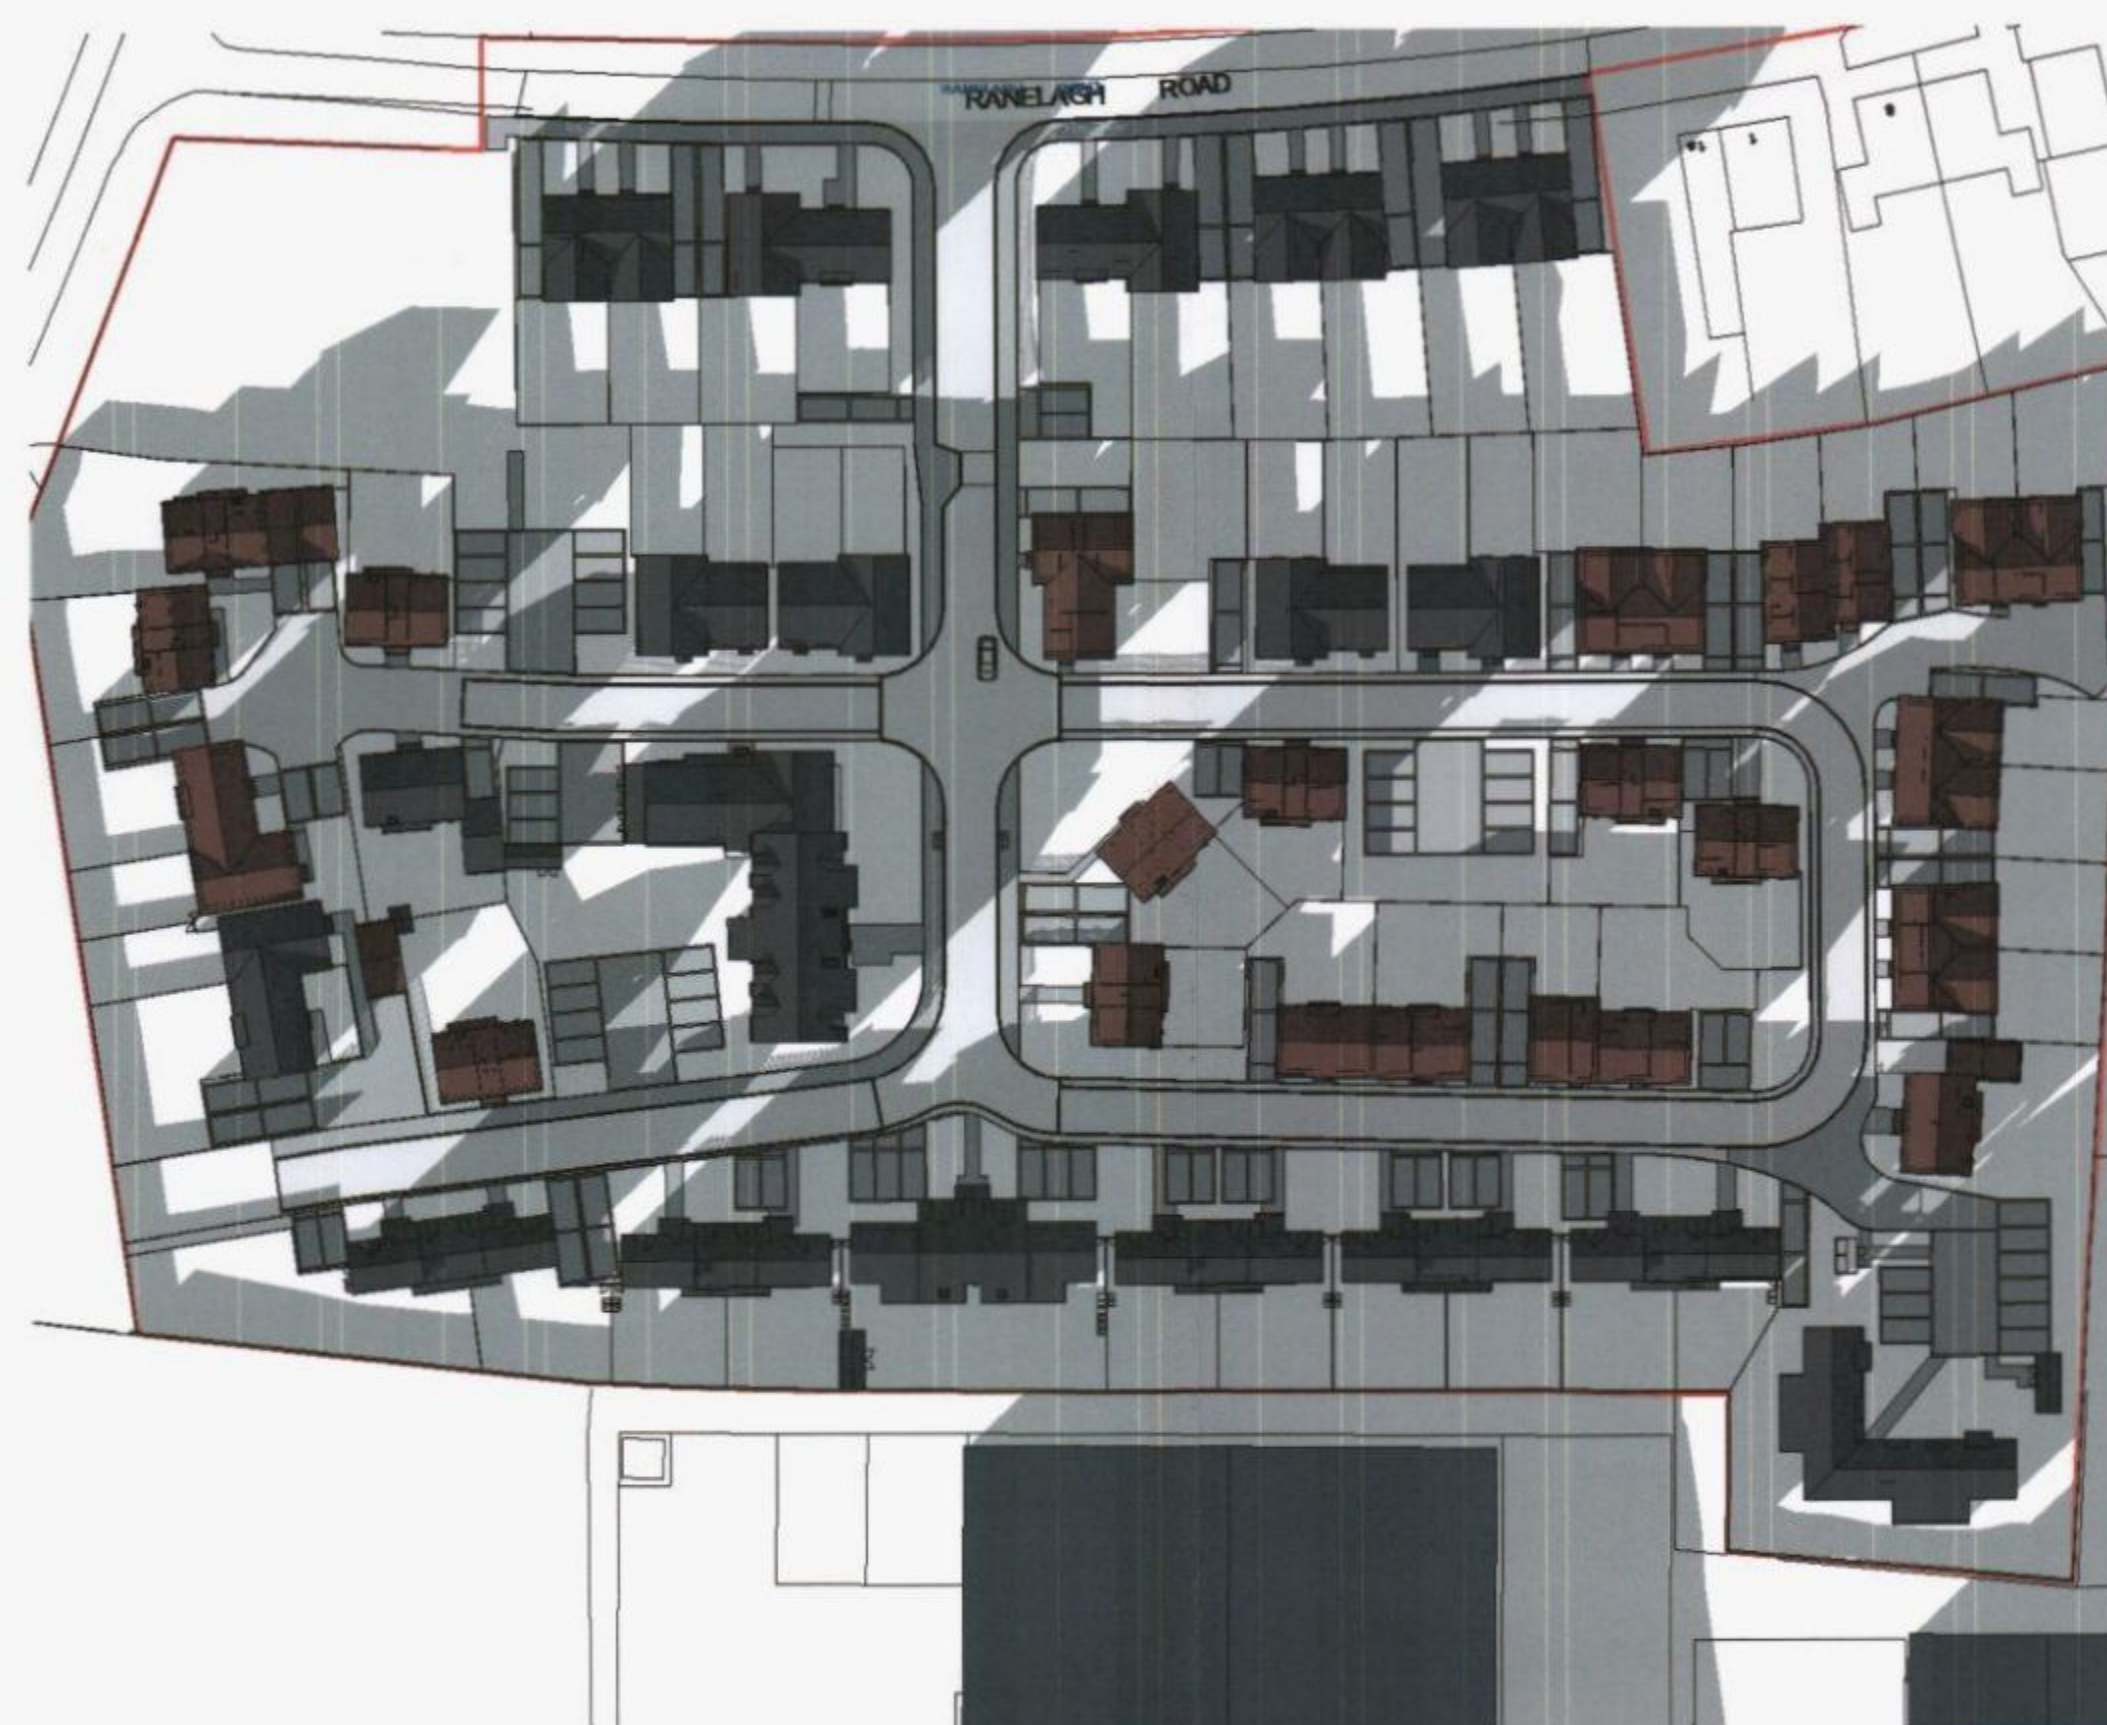

Shadow diagram on 21 March at 1630
1 : 700

HAVANT BOROUGH
COUNCIL
16 AUG 2012
RECEIVED

Orchard
BUILDING HOMES FOR YOUR FUTURE

A	Issue for plan	21/12	
B	Issue for plan	21/12	
C	Revisions addressing comments from 160	21/12	

sherlockboswellarchitecture

410 The Grange Romsey Road Michelmersh Romsey SO51 0AE T: 01794 368884 E: mail@sherlockboswell.com

project:	Land to the South of Ranelagh Road Havant Hampshire	date:	30/05/12
client:	Orchard Homes & Developments Ltd	scale:	1 : 700
drawing:	Shadow diagrams	job no	1015
		dwg no	123
		rev	C