


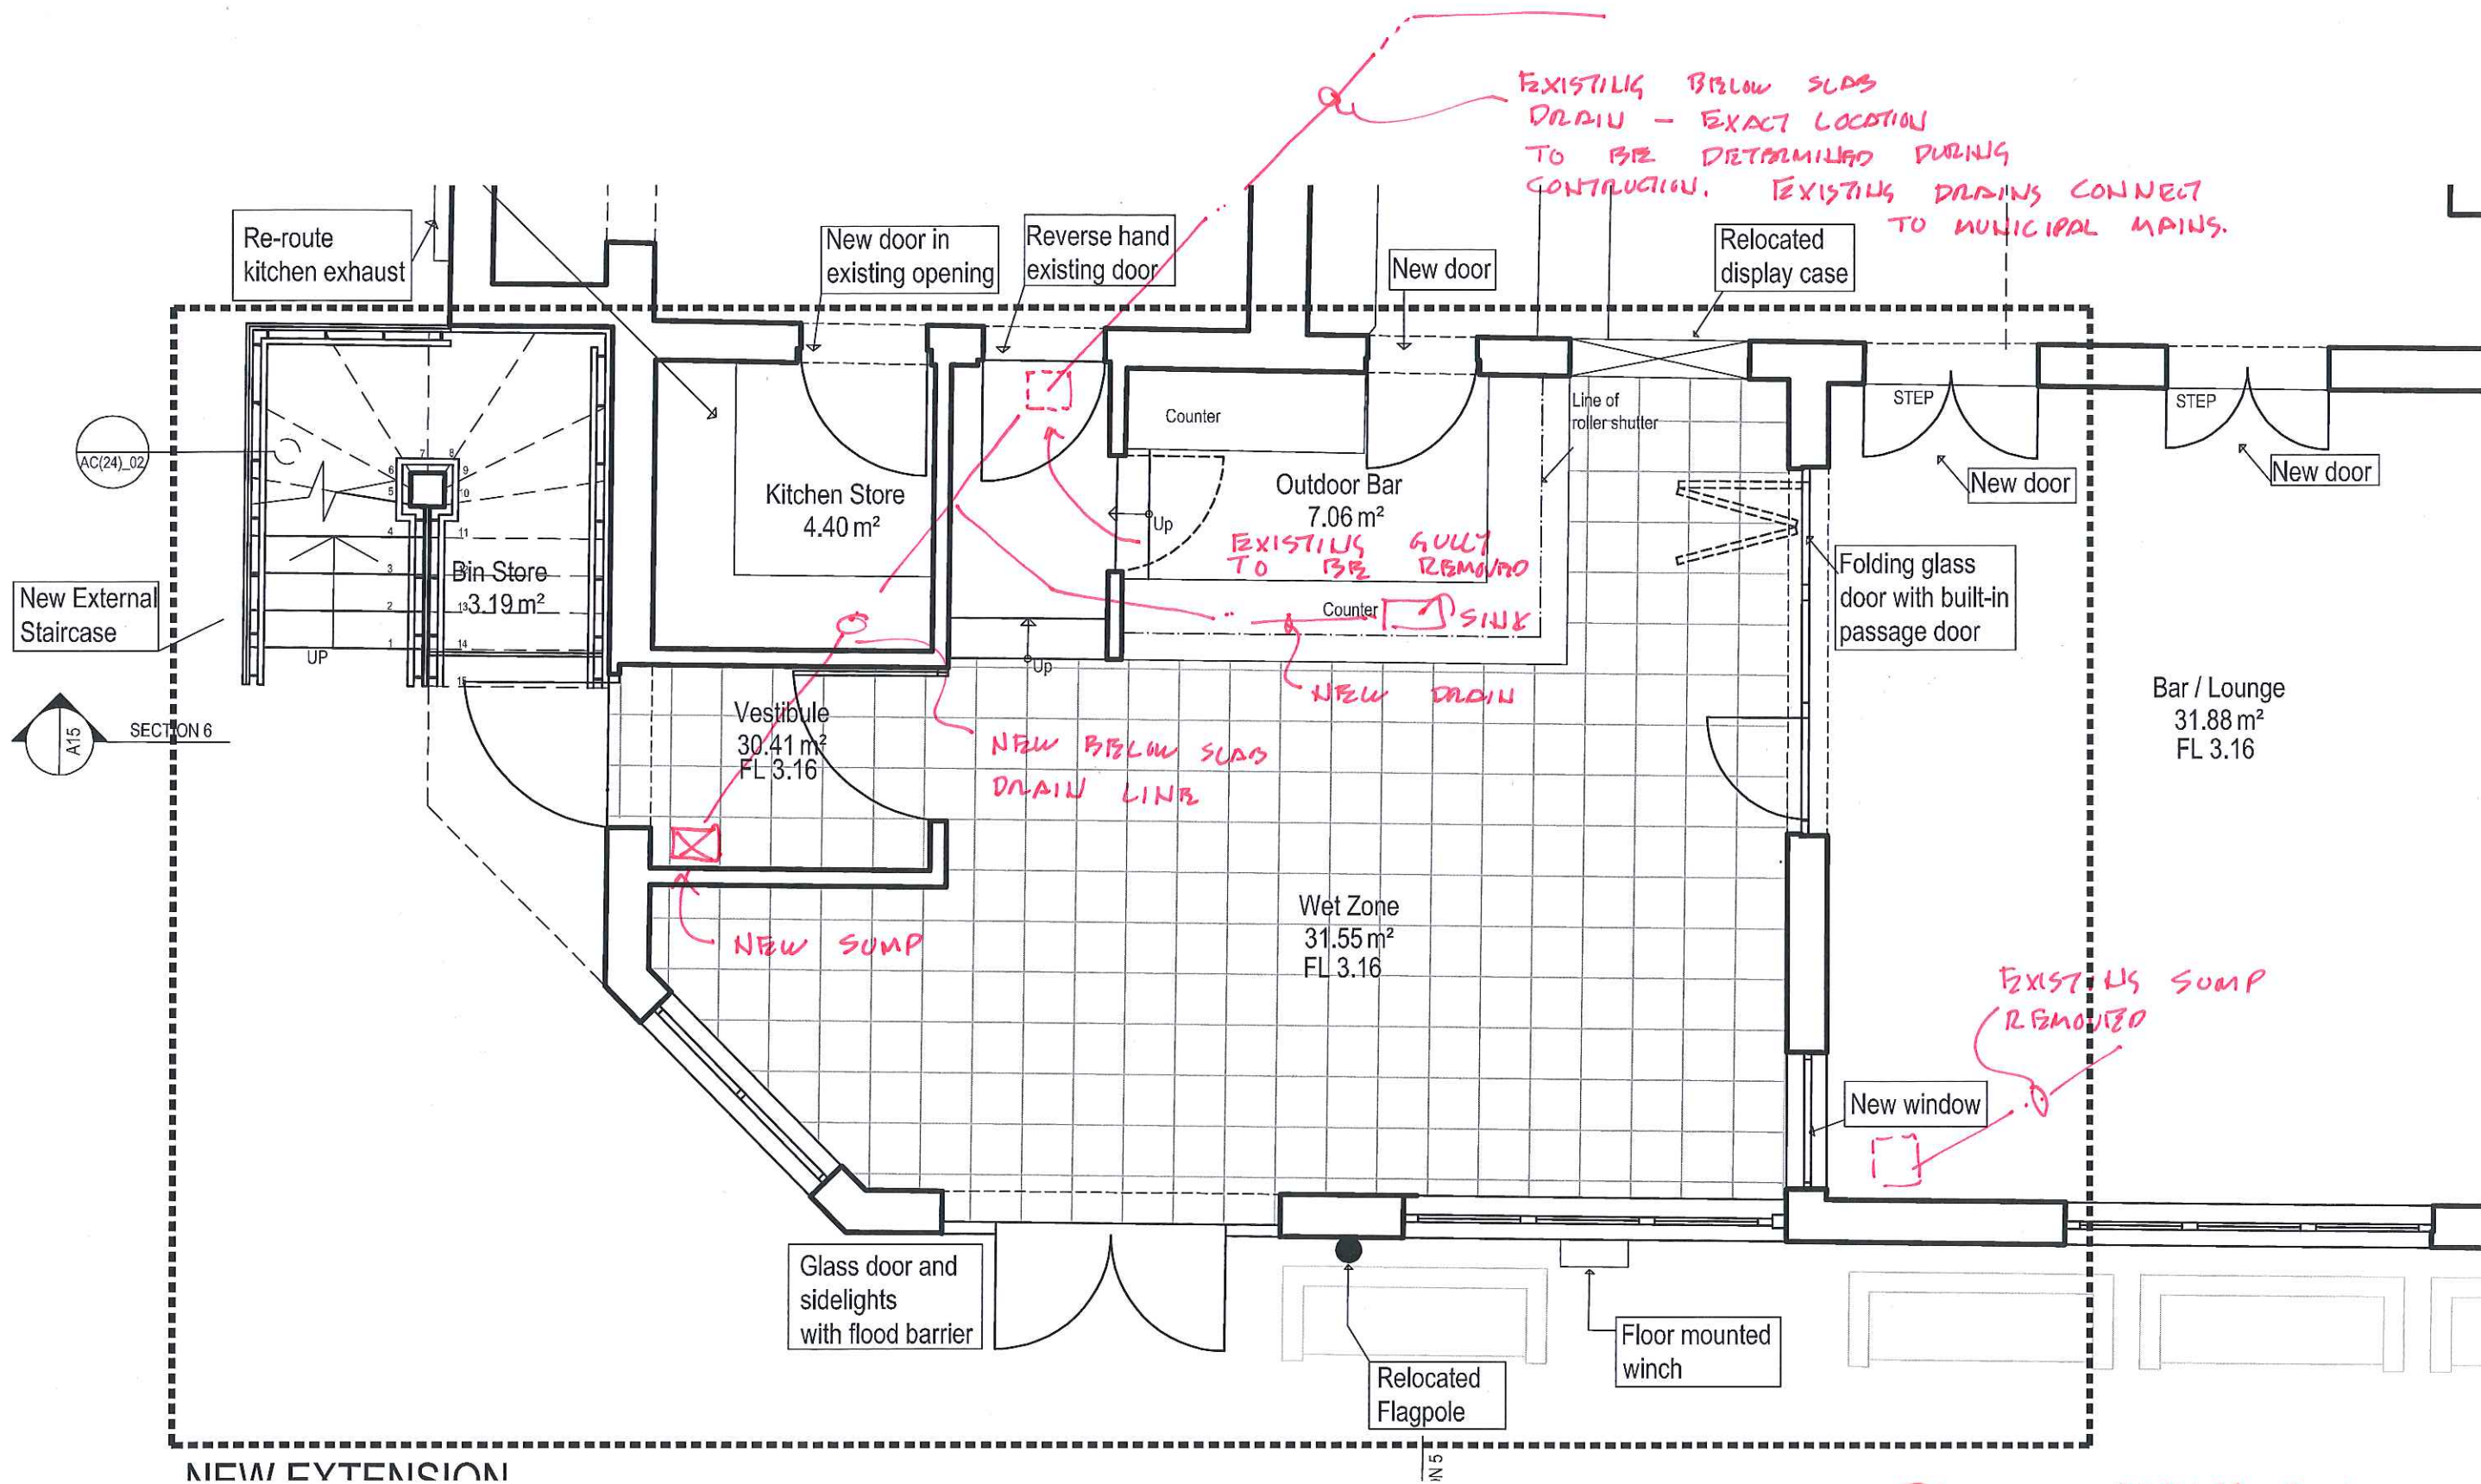

ELLIS WILLIAMS
ARCHITECTS

EMSWORTH SAILING CLUB
PROPOSED EXTENSION

SK-120631-1

31 AUG 12