



HAVANT BOROUGH COUNCIL
28 MAY 2013
RECEIVED

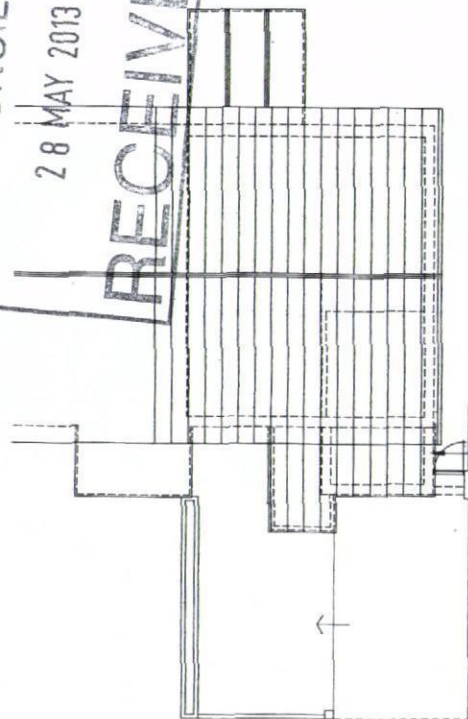

EXISTING ROOF LAYOUT
SCALE 1:100

Scale in Metres 1:100
0 1 2 3 4 5


outline of partially completed roof structure to be removed

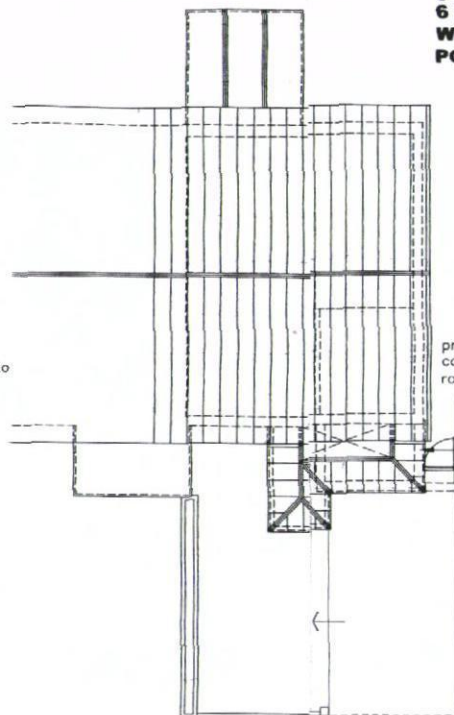

PROPOSED ROOF LAYOUT
SCALE 1:100

Proposed crown roof to existing flat roofed garage & porch at: 6 Fairbourne Close Waterloooville PO8 8RL

proposed crown roof structure constructed over existing flat roofed garage / porch

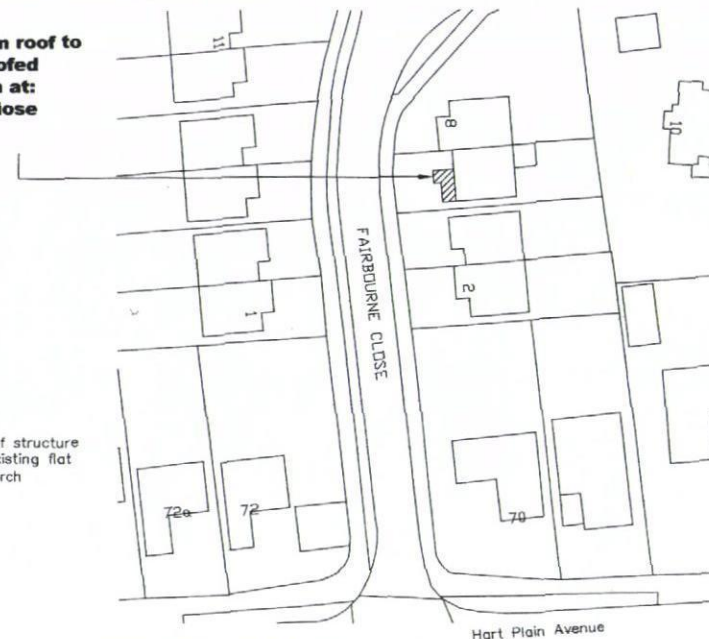

PROPOSED BLOCK PLAN
SCALE 1:500

Scale in Metres 1:500
0 5 10 15 20 30 40 50



LOCATION PLAN
SCALE 1:1250

Scale in Metres 1:1250
0 10 20 30 40 50 100

NOTES:
The design and construction of this project shall be in accordance with the current Building Regulations & NHBC Standards. These notes & drawings have been prepared solely for the purpose of Planning & Building Regulation approval.
Do not scale from this drawing unless for Planning purposes. All dimensions to be checked on-site and any alterations to be approved by the Architect and/or client prior to any work commencing.
Ordinance Survey Licence No: 100047591
This drawing to be copyright and to be read in conjunction with all other drawings

Amendments:

Key:

Client Name & Address:

Miss P Emerson
6 Fairbourne Close
Waterloooville
PO8 8RL

Project Address:

6 Fairbourne Close
Waterloooville
PO8 8RL

Drawing Details:

PLANNING APPLICATION DRAWING

Proposed / Existing Roof Layouts, Block & Location Plans

Project No: 760	Drawing No: 3	Rev No:
Scale: 1:100, 1:500, 1:1250 @A2	Drawn: BWH	Date: 09/10/12



B H ARCHITECTURE Ltd
Heath Cottage
Newlands Lane
Purbrook
Waterloooville
Hants
PO7 5SQ
Tel: 023 9223 2322
Mob: 07747 771808
E-mail: bernard@bernardharding.com