


**PROPOSED SINGLE STOREY SIDE/REAR ADDITION.
16, EARNLEY ROAD, HAYLING ISLAND, HANTS.
FOR MR & MRS A. FERGUSON.**

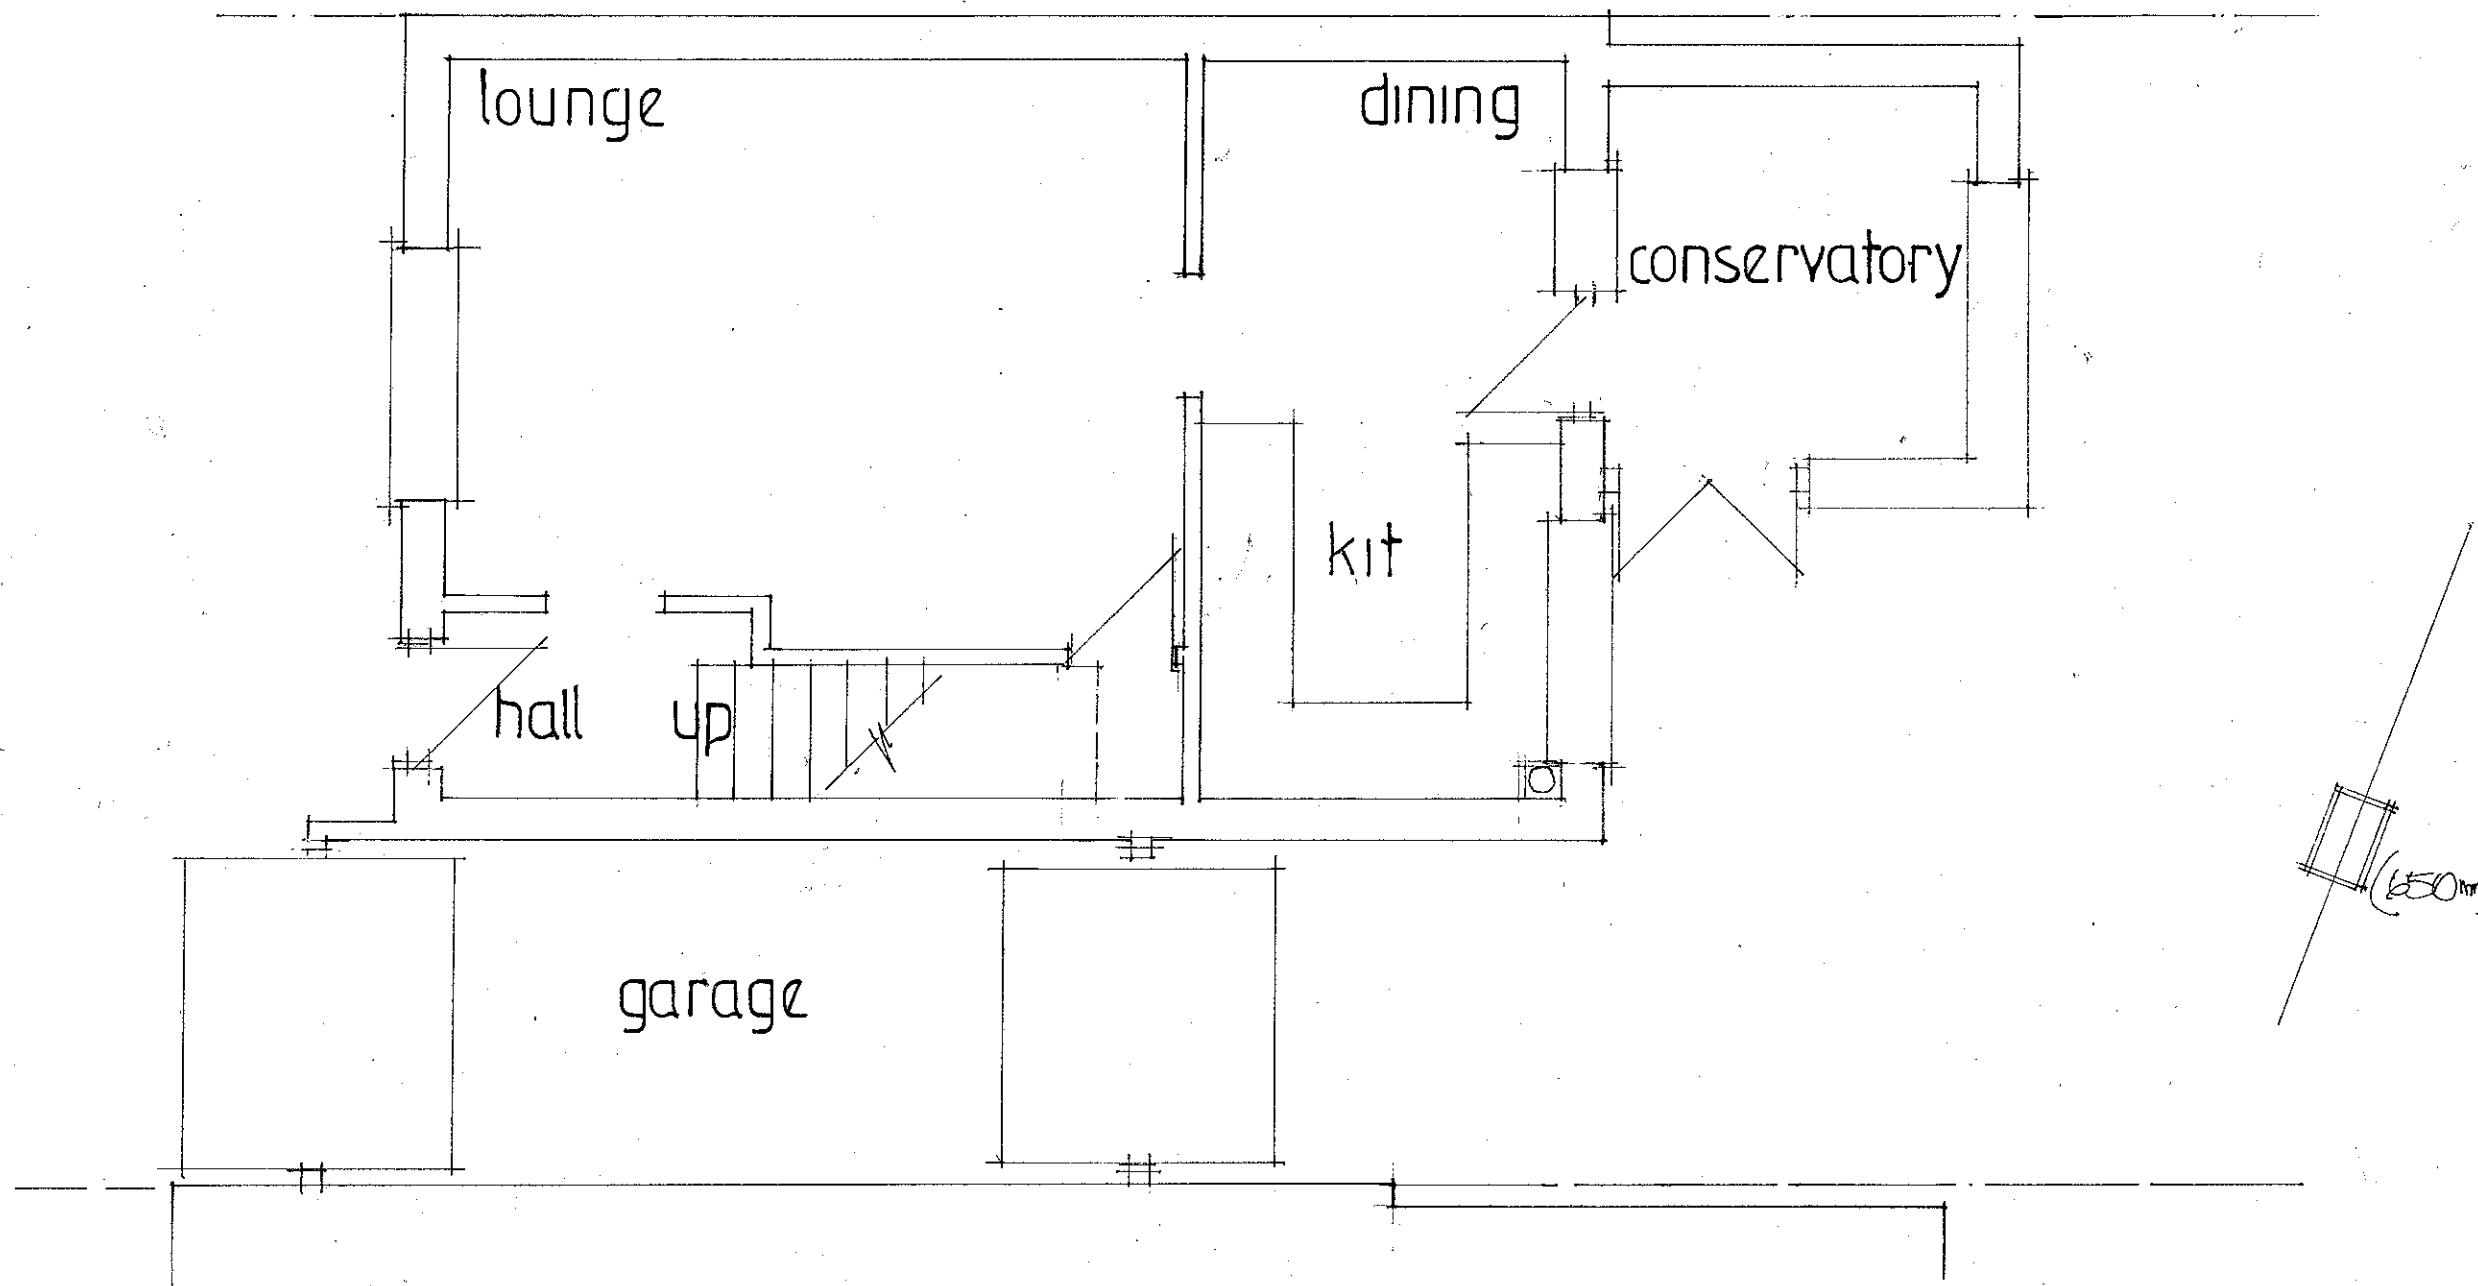

date jan 2013
scale 1:50

EXISTING LAYOUT

PETER J. WALKER MRICS
CHARTERED SURVEYOR
182 SEAFRONT, HAYLING ISLAND, HANTS
PO11 9 AN

TEL: 02392 467571