

Havant Borough Council

The Town and Country Planning Act 1990

Consultation on Planning Application

From : Executive Head of Planning and Built Environment

To: FAO Conservation
Officer

DC Case Officer Mrs H Lealan Ext: 9244 6523

Date: 29 August 2012

Application No. APP/12/00861

Site Address: Retail Unit, 5 North Street, Havant, PO9 1PW

Proposed Development: Change of use from A1 to mixed A1 and Sui Generis use to allow operation of a retail store and beauty salon.

I attach a copy of the above application that has been received under the Town and Country Planning Acts.

Any views you should wish to make should be returned to me together with the application papers no later than 12 September 2012.



Mr Chris Murray
Planning & Development Manager

--


From: FAO Conservation Officer

To: Development Services Manager

No changes to heritage proposed.
Internal work on building
that is not listed
CO not consulted
HL 30/8

Signed:

Date:

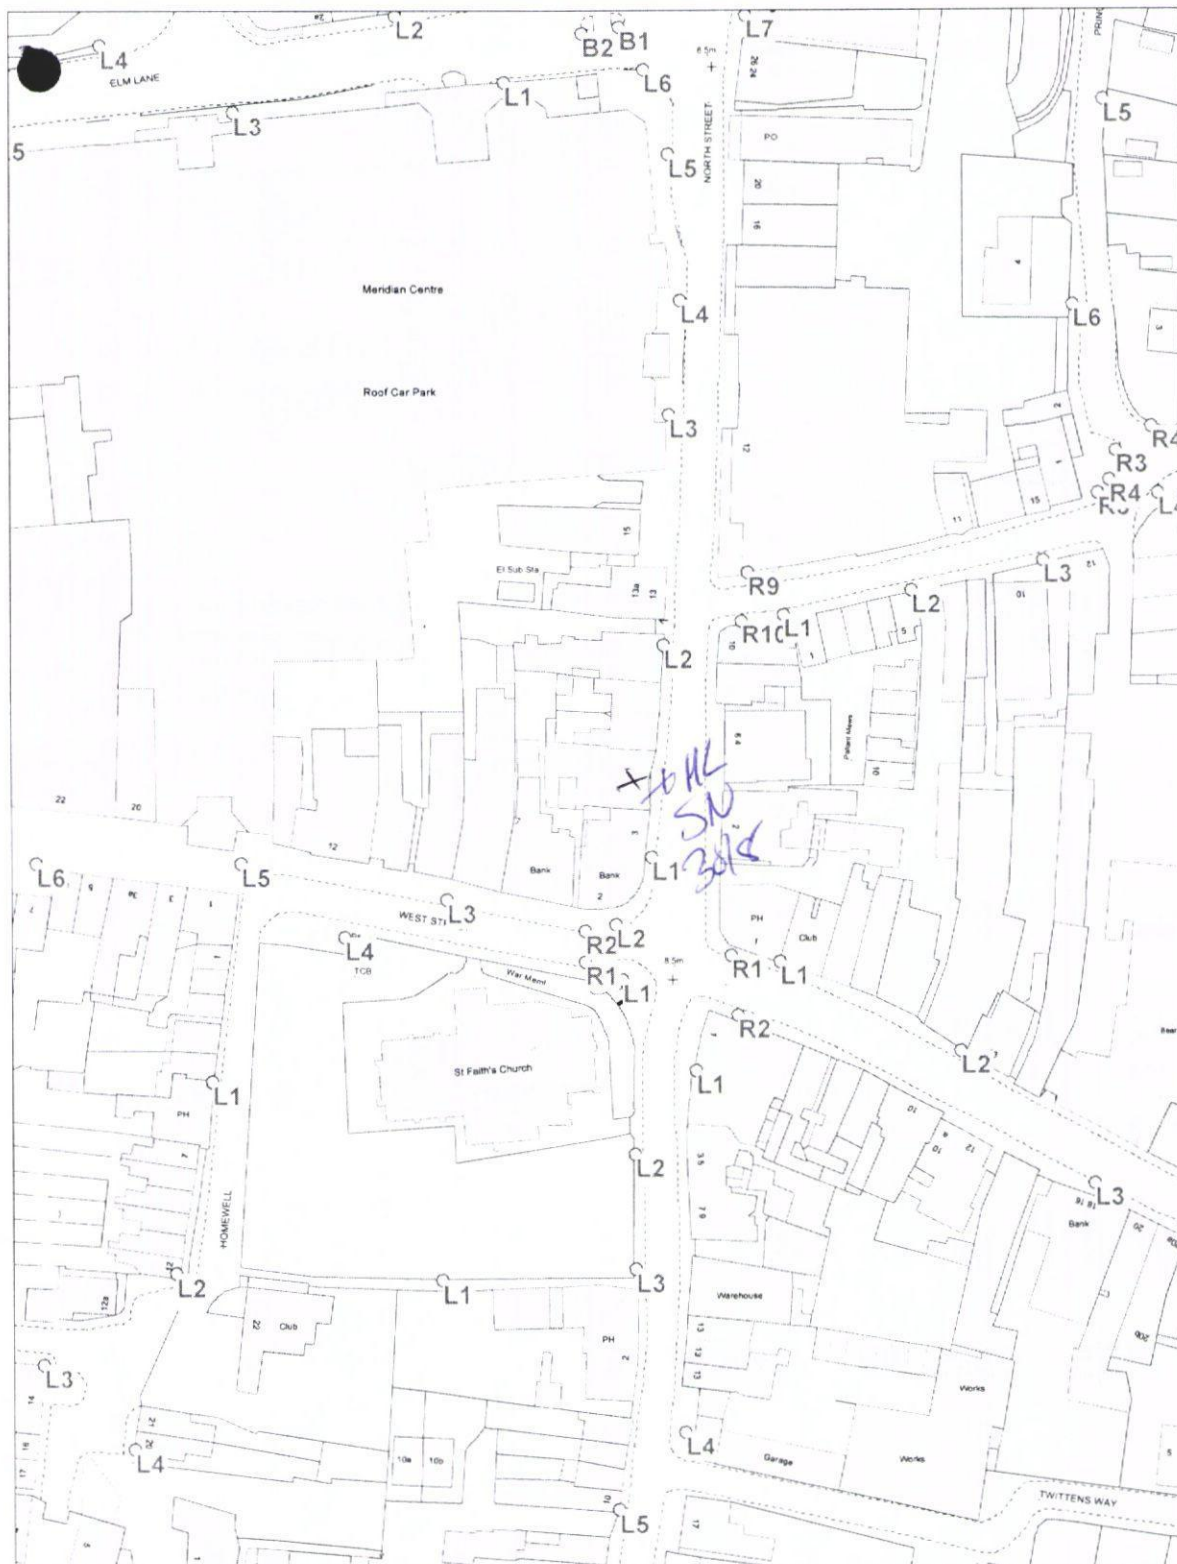

Public Service Plaza
Civic Centre Road
Havant
Hampshire PO9 2AX

tel 023 9247 4174 fax 023 9248 0263
www.havant.gov.uk



Havant
BOROUGH COUNCIL

Title:

5 North Street, Havant

Drawn By:

Scale:

1:1250

Drawing No:

Cleaner, Safer, More Prosperous