




52 NORTH SHORE ROAD SECTIONS AND ROOF PLAN

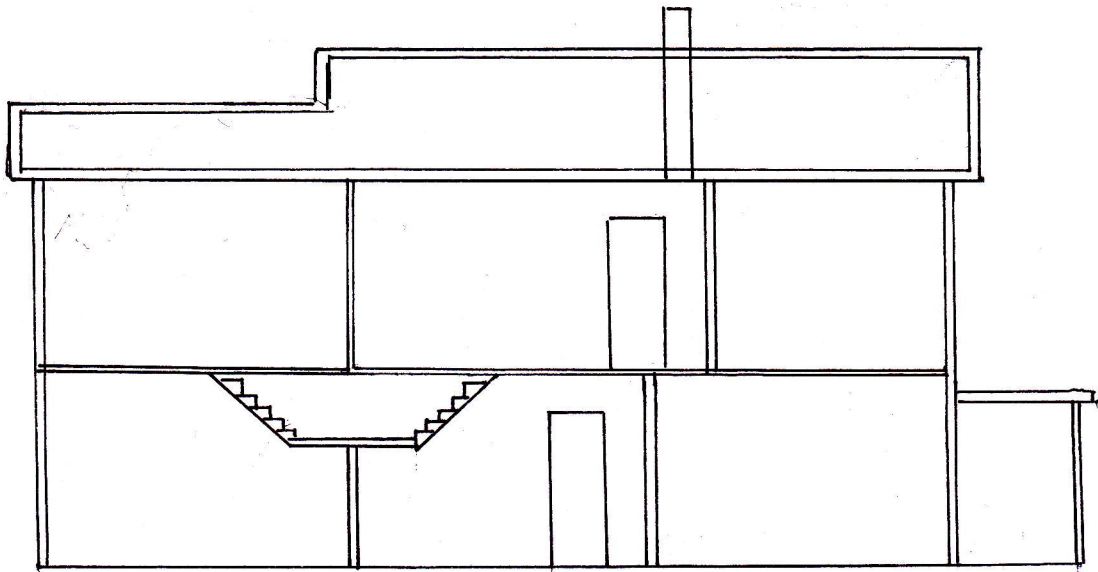

Section A

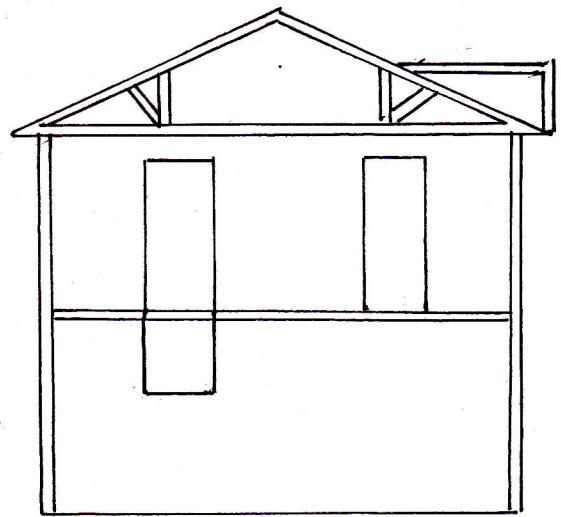

Section B

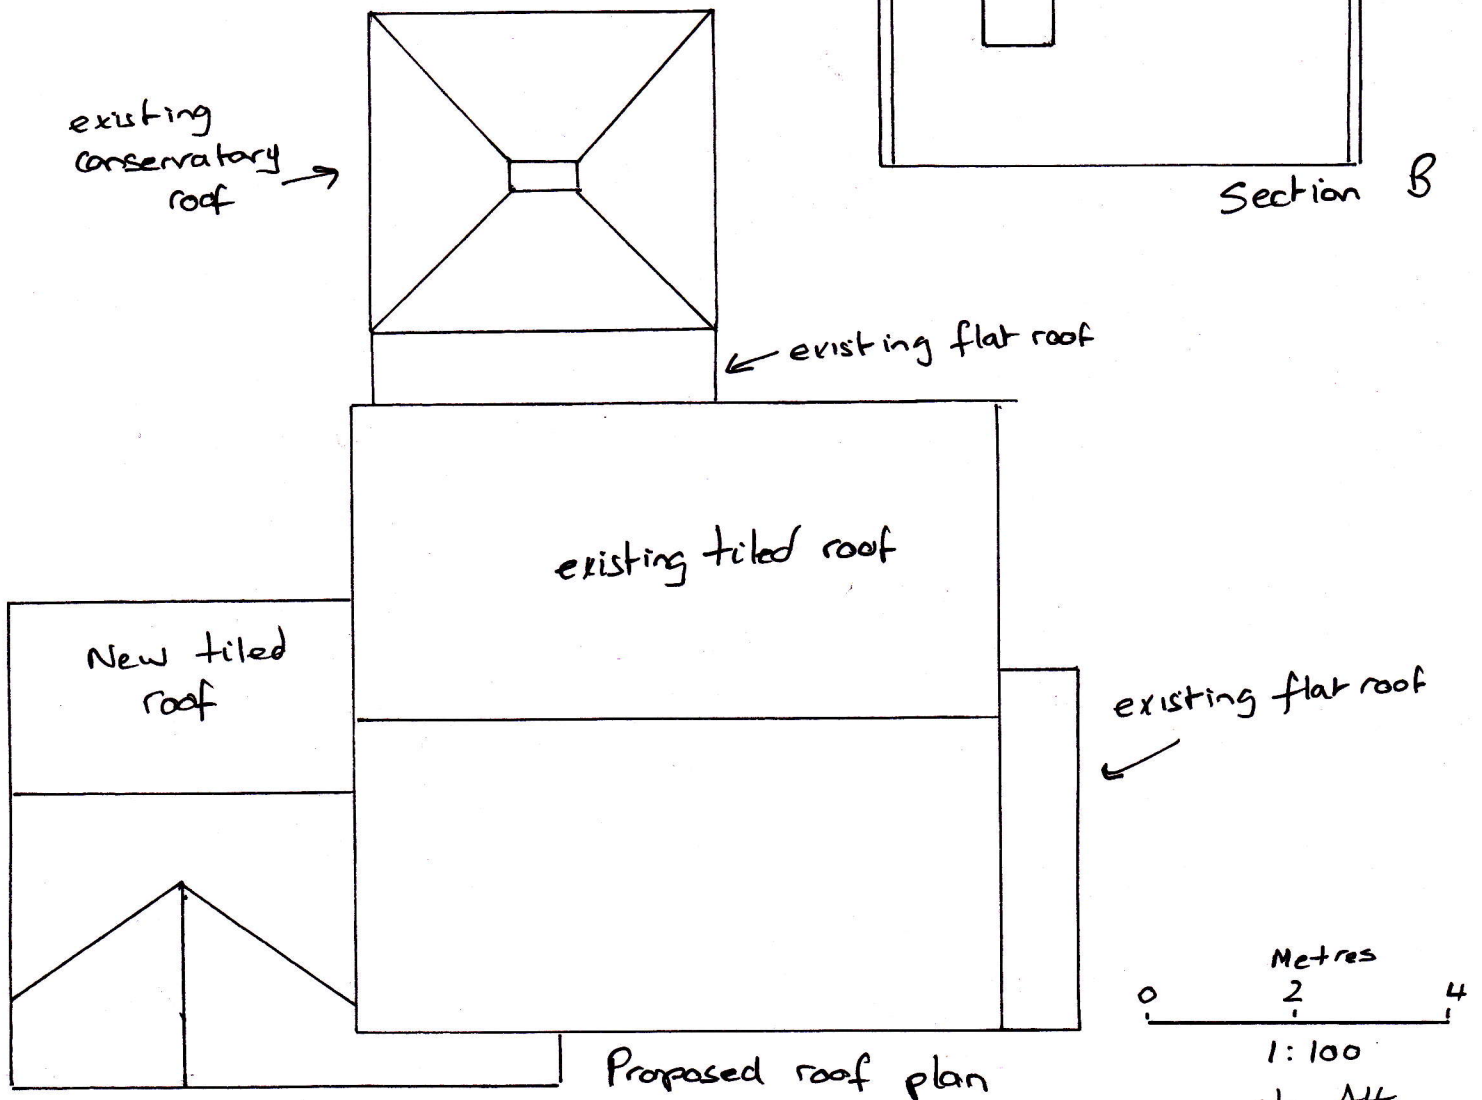

Proposed roof plan

Metres

0 2 4

1:100
at A4