




NGR: E468365 N109505

OPERATORS' EQUIPMENT LOCATION

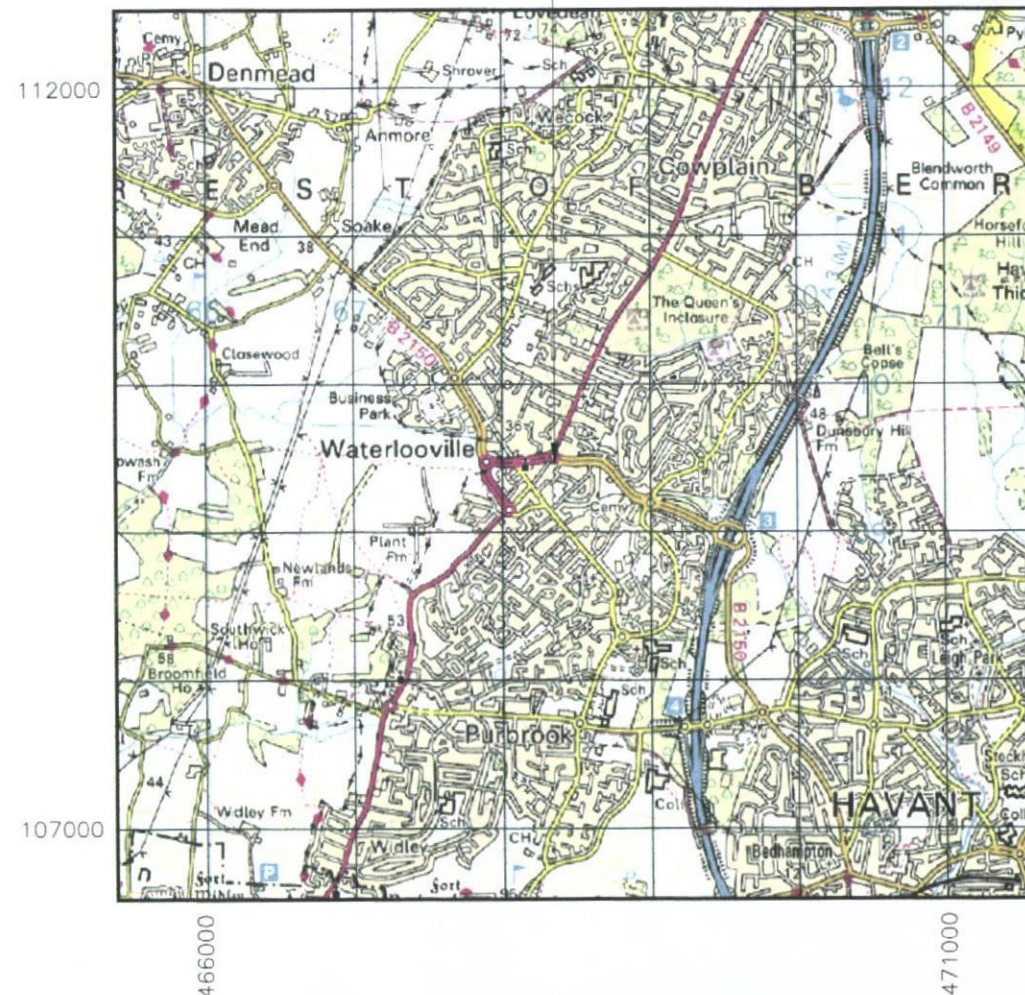

SITE LOCATION

Scale 1:50000
Ordnance Survey map extract
Based upon Ordnance Survey
with the permission of the Controller of
Her Majesty's Stationery Office.
Crown copyright.
Licence No. LIG0739

KEY:		Y/N
	RED DEFINES OPERATOR EQUIPMENT	
	BLUE INDICATES OPERATOR RIGHT OF ACCESS	✓
	BROWN INDICATES OPERATOR RIGHT OF ACCESS	
	GREEN INDICATES SITE PROVIDER PROPERTY BOUNDARY	

DIRECTIONS:

HEAD EAST ON THE M27, CONTINUE ONTO THE A27. BEAR LEFT ONTO THE A3(M). AT JUNCTION 3, TAKE THE B2150 EXIT TO WATERLOOVILLE. AT THE ROUNDABOUT, TAKE THE 1ST EXIT ONTO HULBERT ROAD/B2150. GO THROUGH 1 ROUNDABOUT ONTO HULBERT ROAD/B2150. TURN LEFT ONTO CURZON ROAD, AND THE SITE IS ON THE RIGHT HAND SIDE

HAVANT BOROUGH COUNCIL

17 SEP 2012

RECEIVED

A	Issued for Planning	SPD 12.07.12
Rev	Details of Revision	Chk Date

Notes:

- 1.1 Do not scale this drawing.
- 1.2 All dimensions are in mm unless otherwise stated.
- 1.3 Assume all site details are existing unless otherwise stated.

everything everywhere

Site Name & Address:

RAEBARN HOUSE
HULBERT ROAD
WATERLOOVILLE
HAMPSHIRE, PO7 7JT

Title:

LOCATION PLAN

MBNL Cell ID HUT010	Scale AS SHOWN @ A3
------------------------	------------------------

CAD Reference
94558_Raebarn House_GA_RevA.dwg

Drawn by SPD	Date 12.07.12	Checked by PB	Print Date 12.07.12
-----------------	------------------	------------------	------------------------

Purpose of Issue:
PLANNING

H3G Cell No: N/A T-UK Cell No: 94558	Site No: 700526
---	---------------------------


Drawing No 001	Issue: A
--------------------------	--------------------



Tel: 01925 741 810
Fax: 01925 740 621

The Barn
Elms Farm
Hobb Lane, Daresbury
Warrington, Cheshire
WA4 5LS
www.caip.co.uk

OPERATORS' EQUIPMENT LOCATION

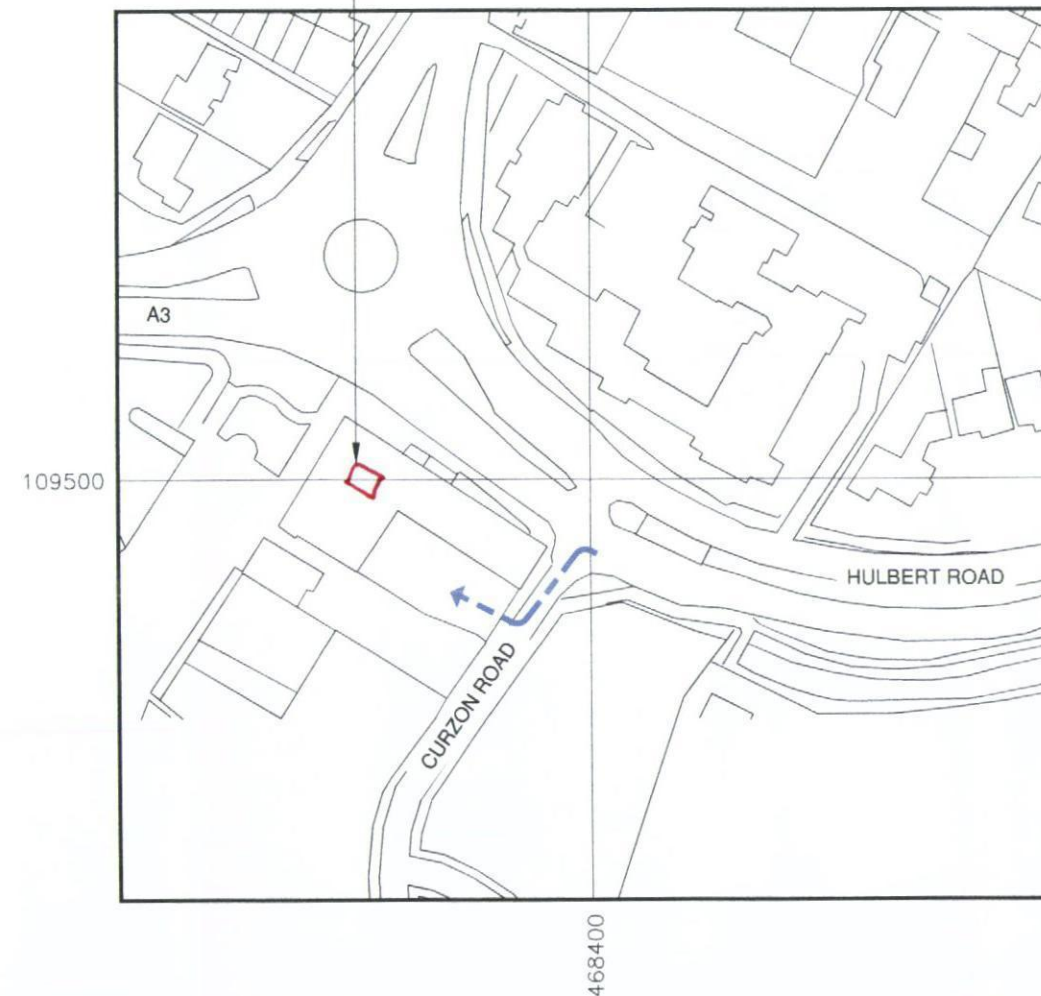

DETAILED SITE LOCATION

Scale 1:1250
Ordnance Survey map extract
Based upon Ordnance Survey
with the permission of the Controller of
Her Majesty's Stationery Office.
Crown copyright.
Licence No. LIG0739