




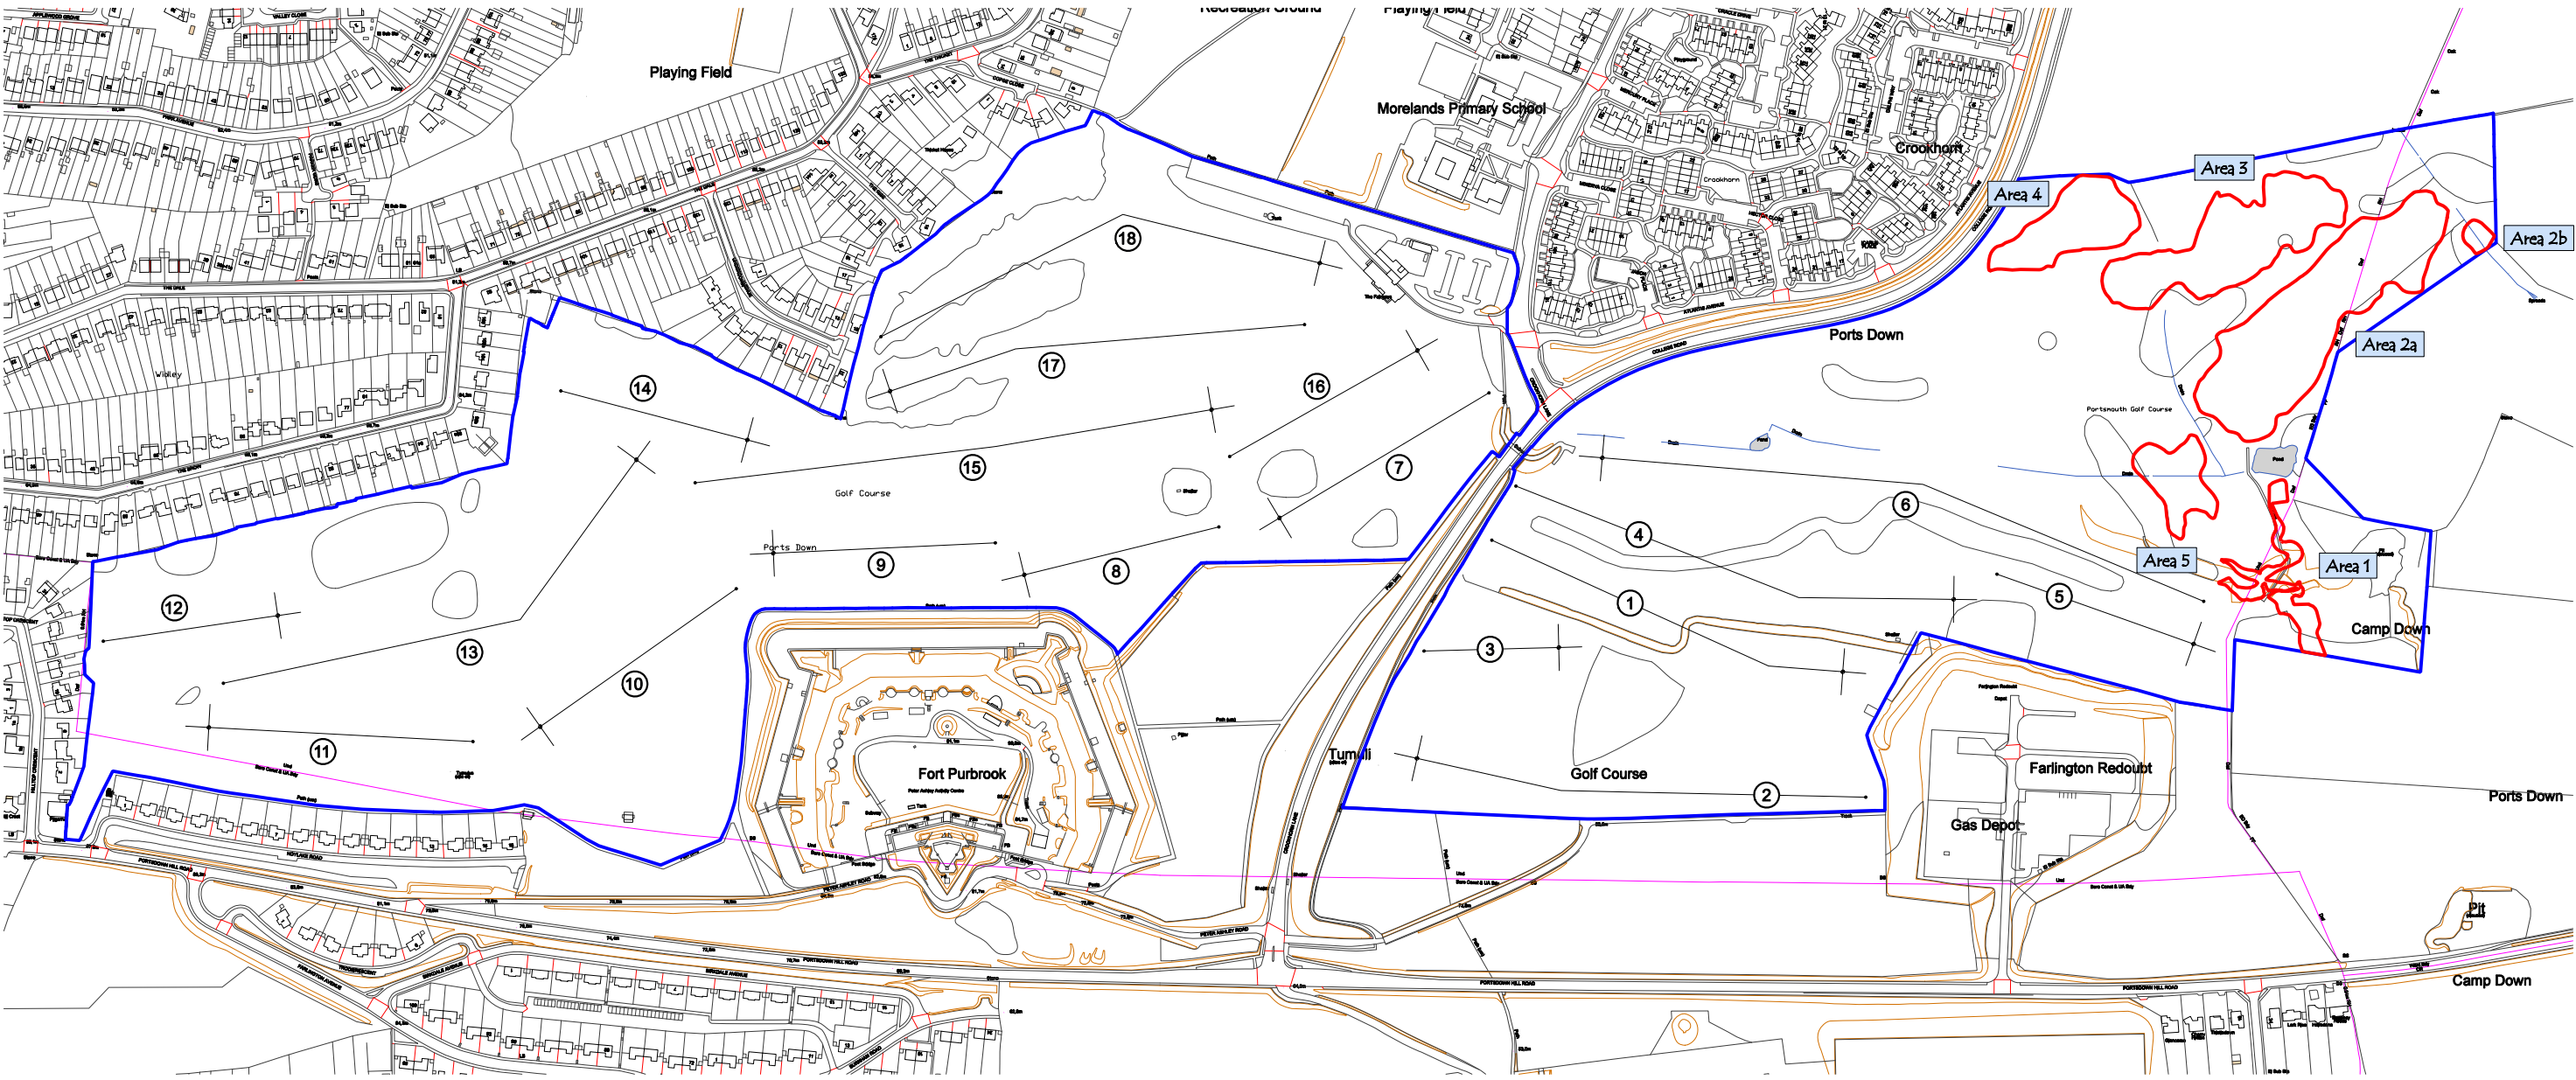

Phase 1 ~Play route while areas 1, 2, 3, 4 and 5 under construction

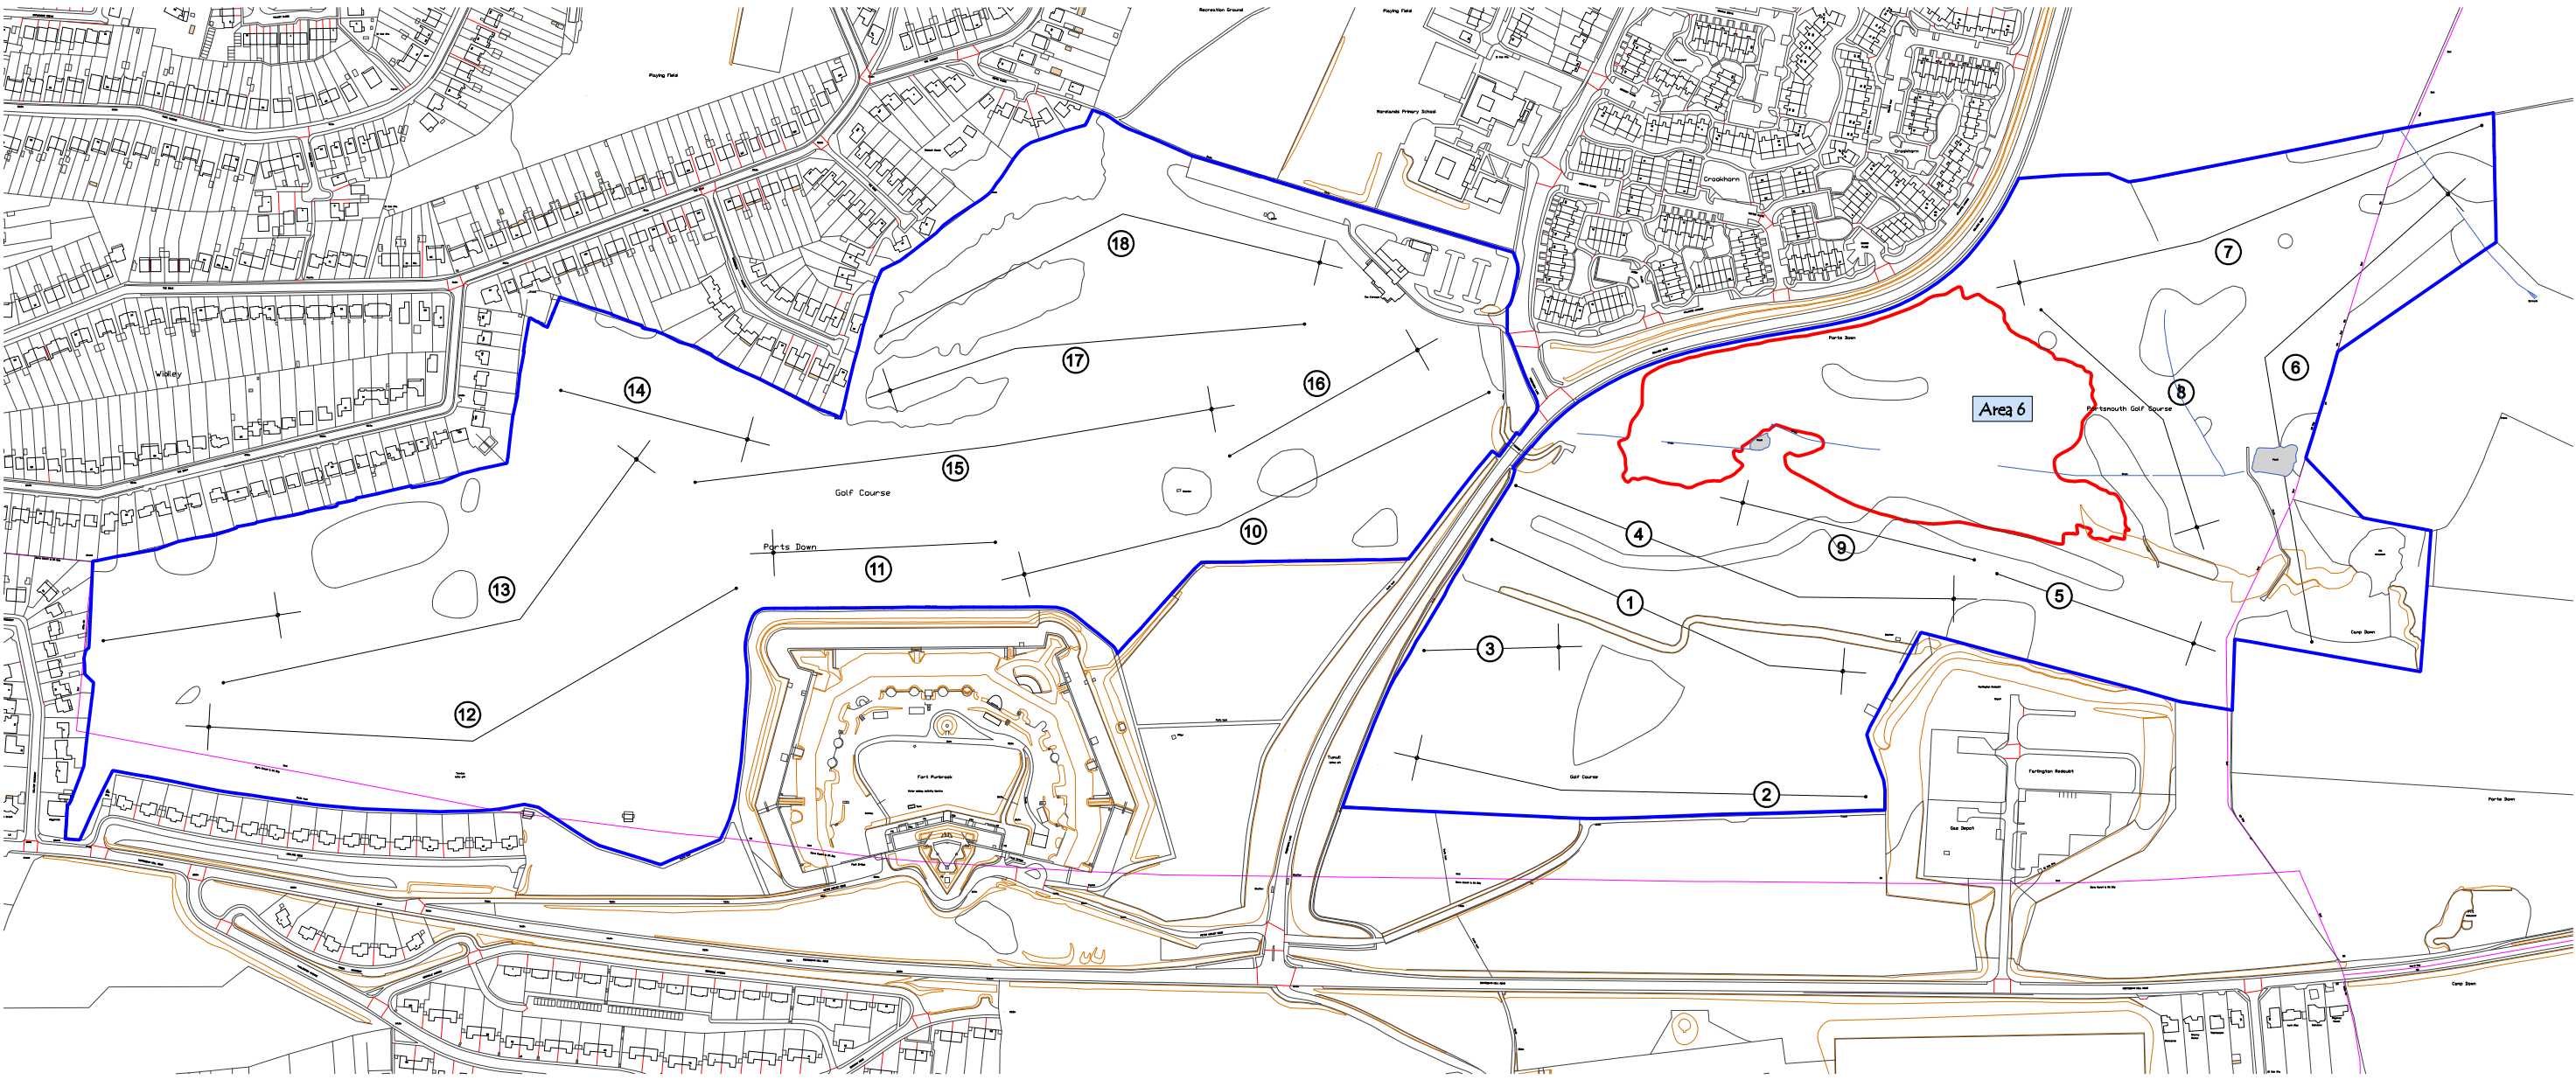

Phase 2 ~ Area 6 under construction ~ temporary tee on hole #8 and shortened hole #9

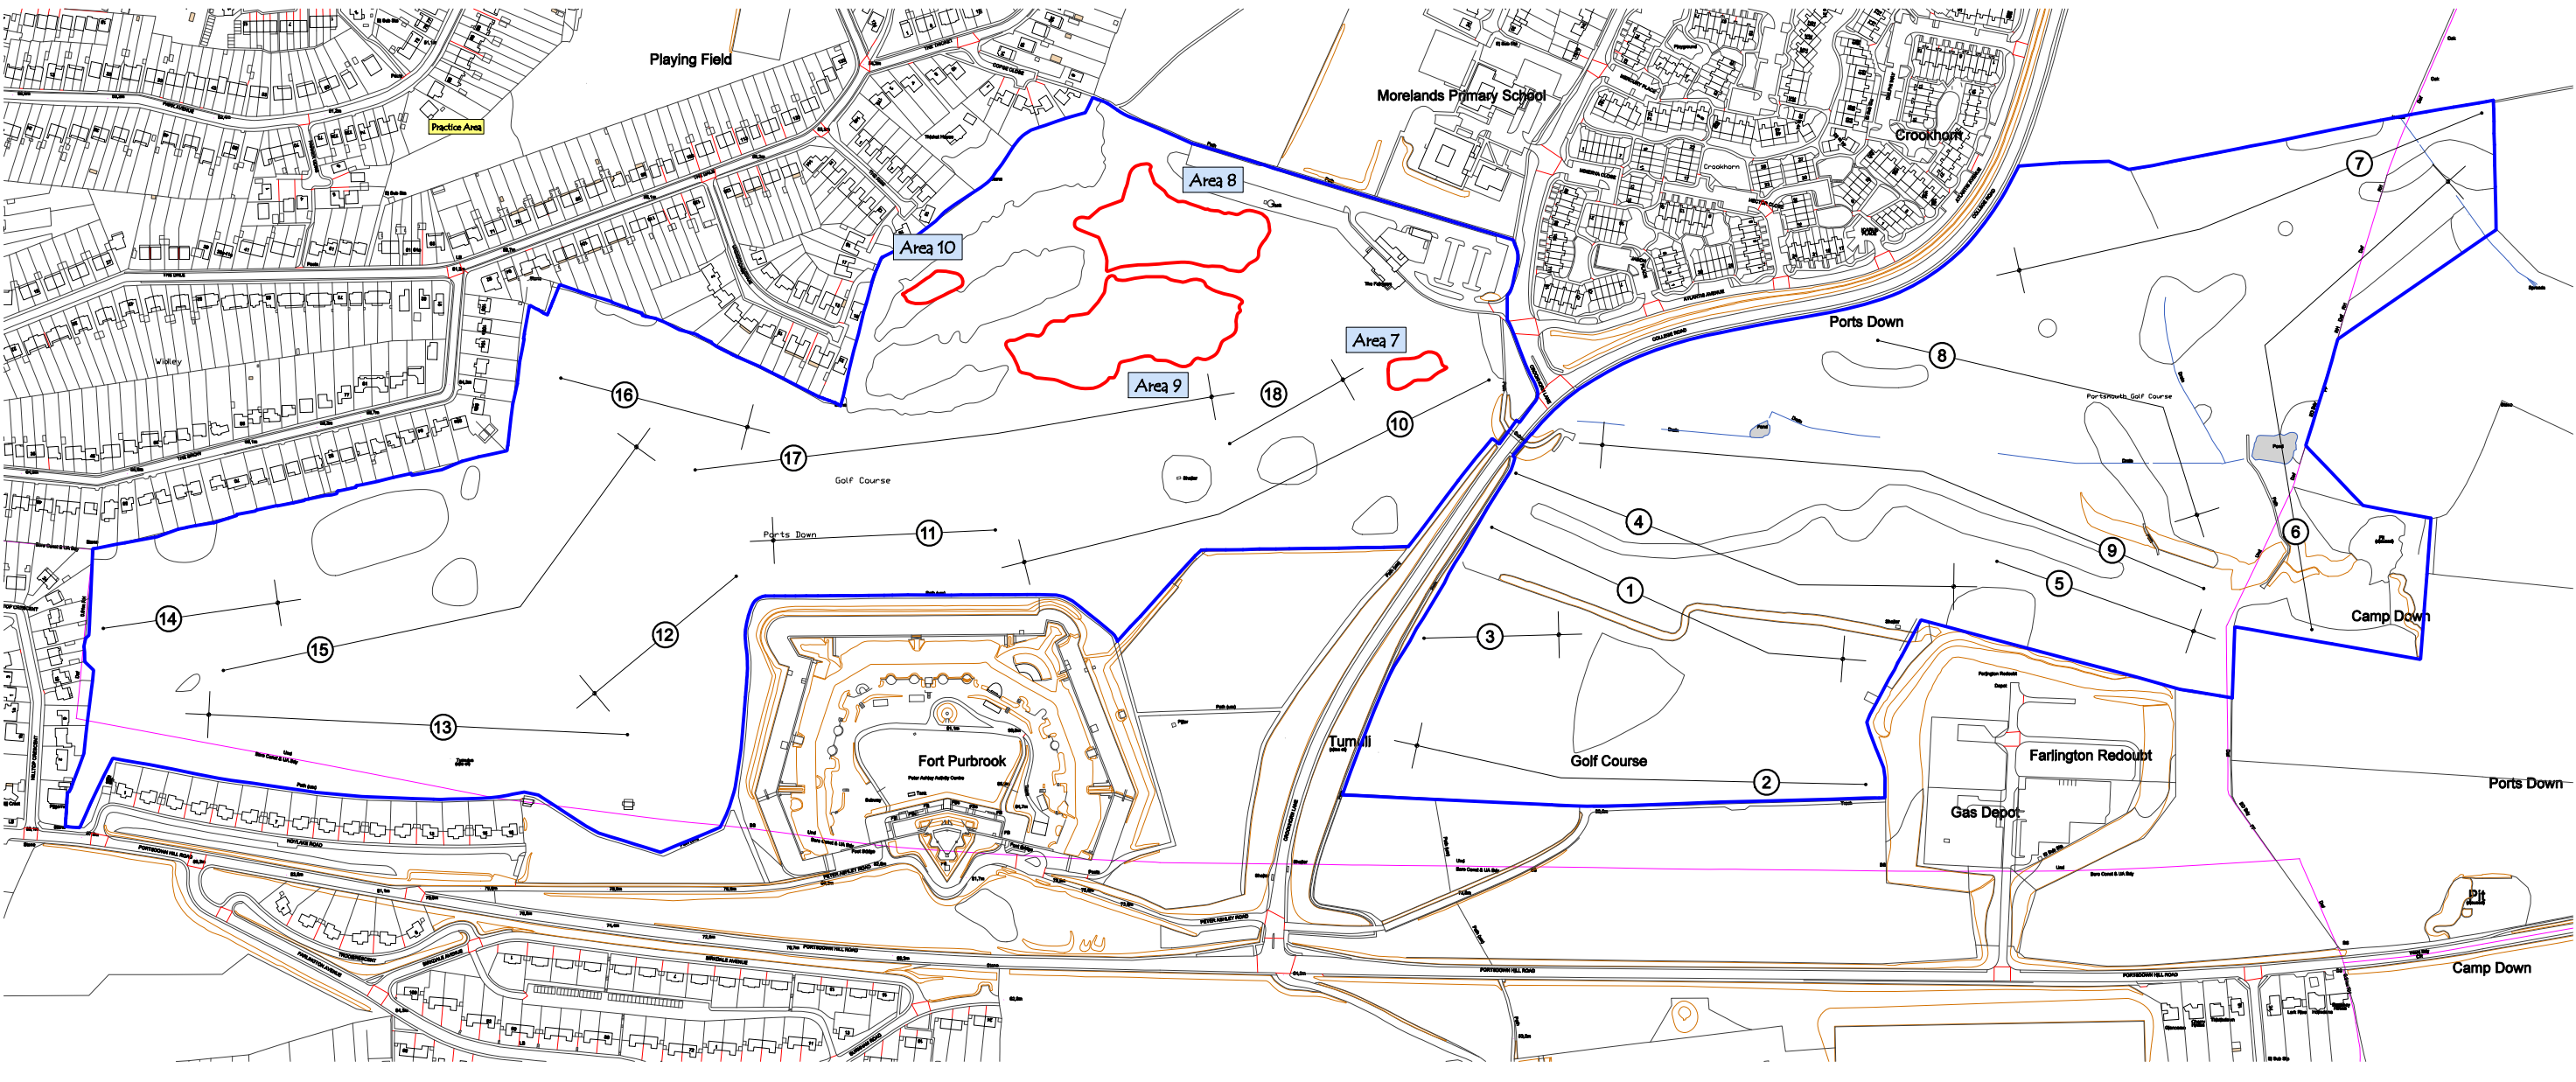

Phase 3 ~Areas 7, 8, 9 and 10 under construction ~ temporary green on hole #18

Legend:
Extent of ownership shown:
Proposed working areas shown:

Revision History	

gaunt golf design

international golf course architects

Jonathan Gaunt

Director - Golf Course Architects

The Redhouse, Morelands Road, Bournemouth, BH5 1TB, UK

Mob: +44 (0) 7755 355461 Tel: +44 (0) 1202 815423 Fax: +44 (0) 1202 814966

email: jonathan@gaunt-golf-design.com web: www.gaunt-golf-design.com