
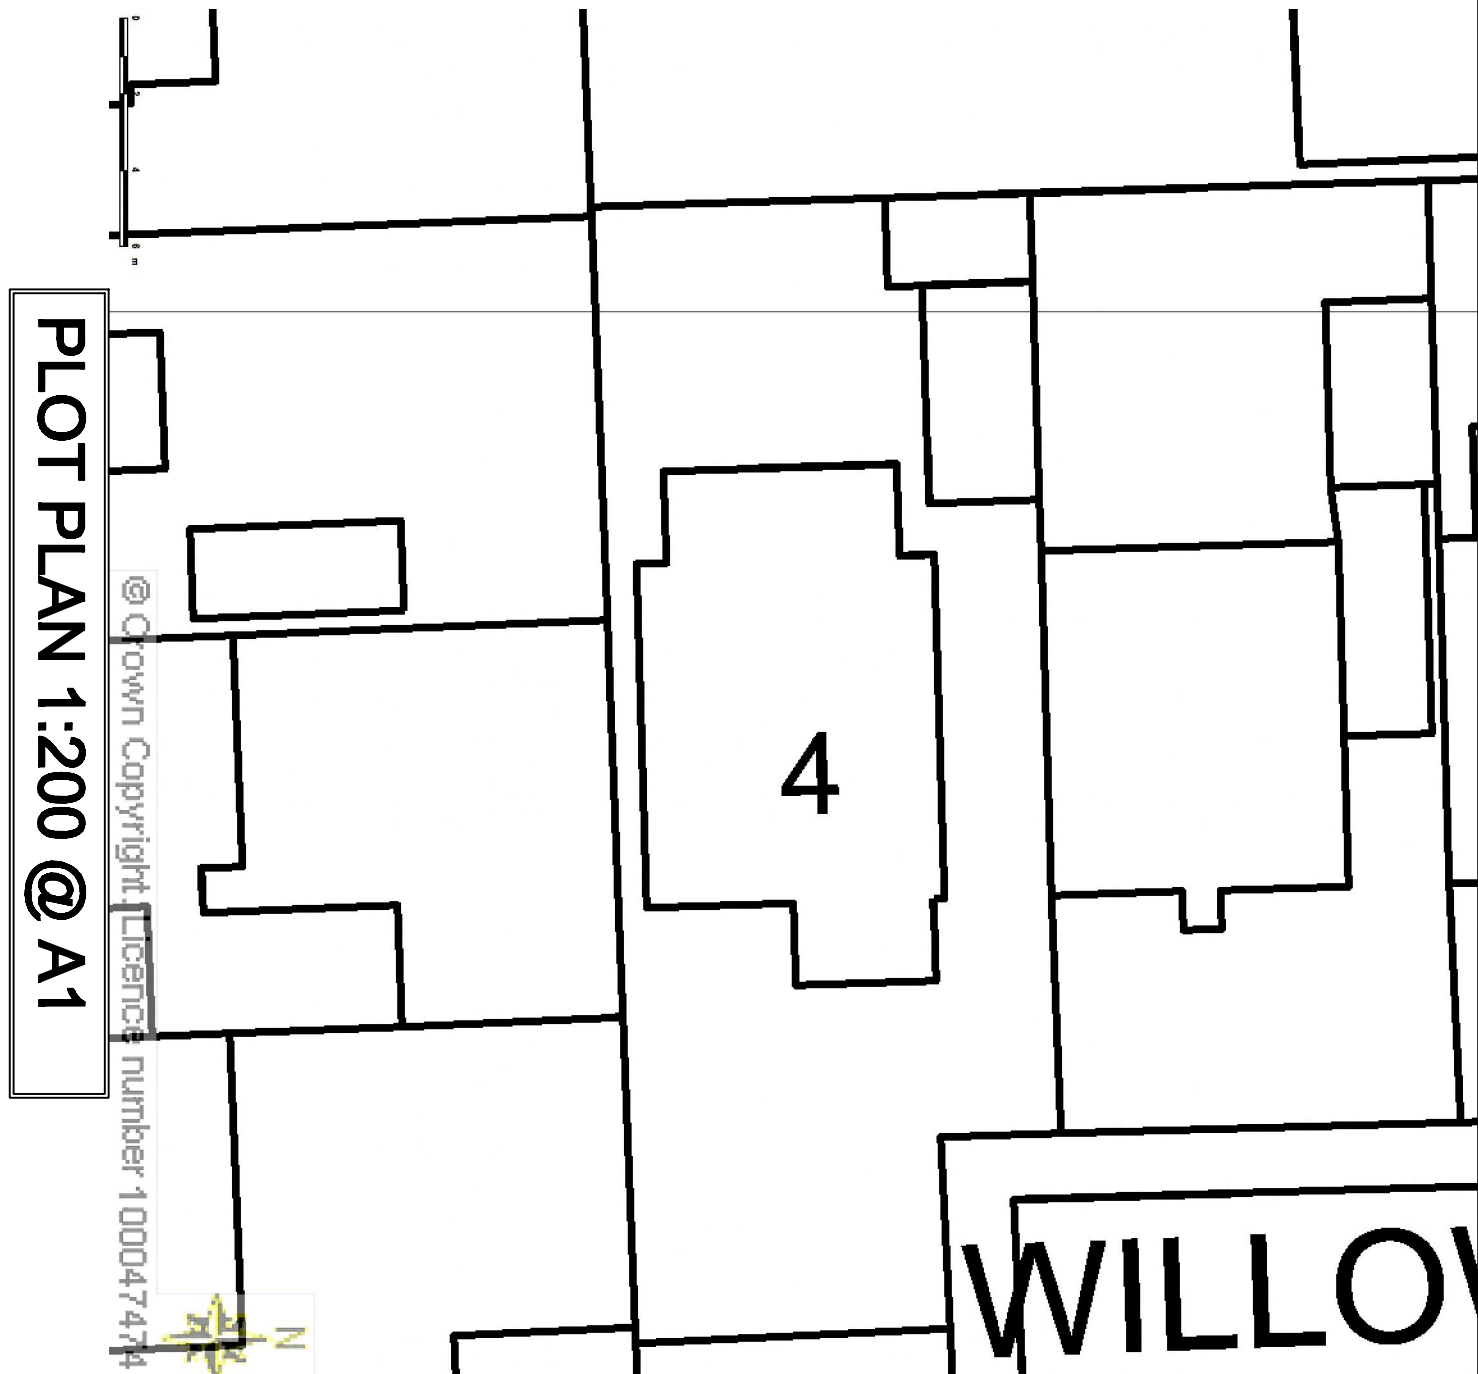
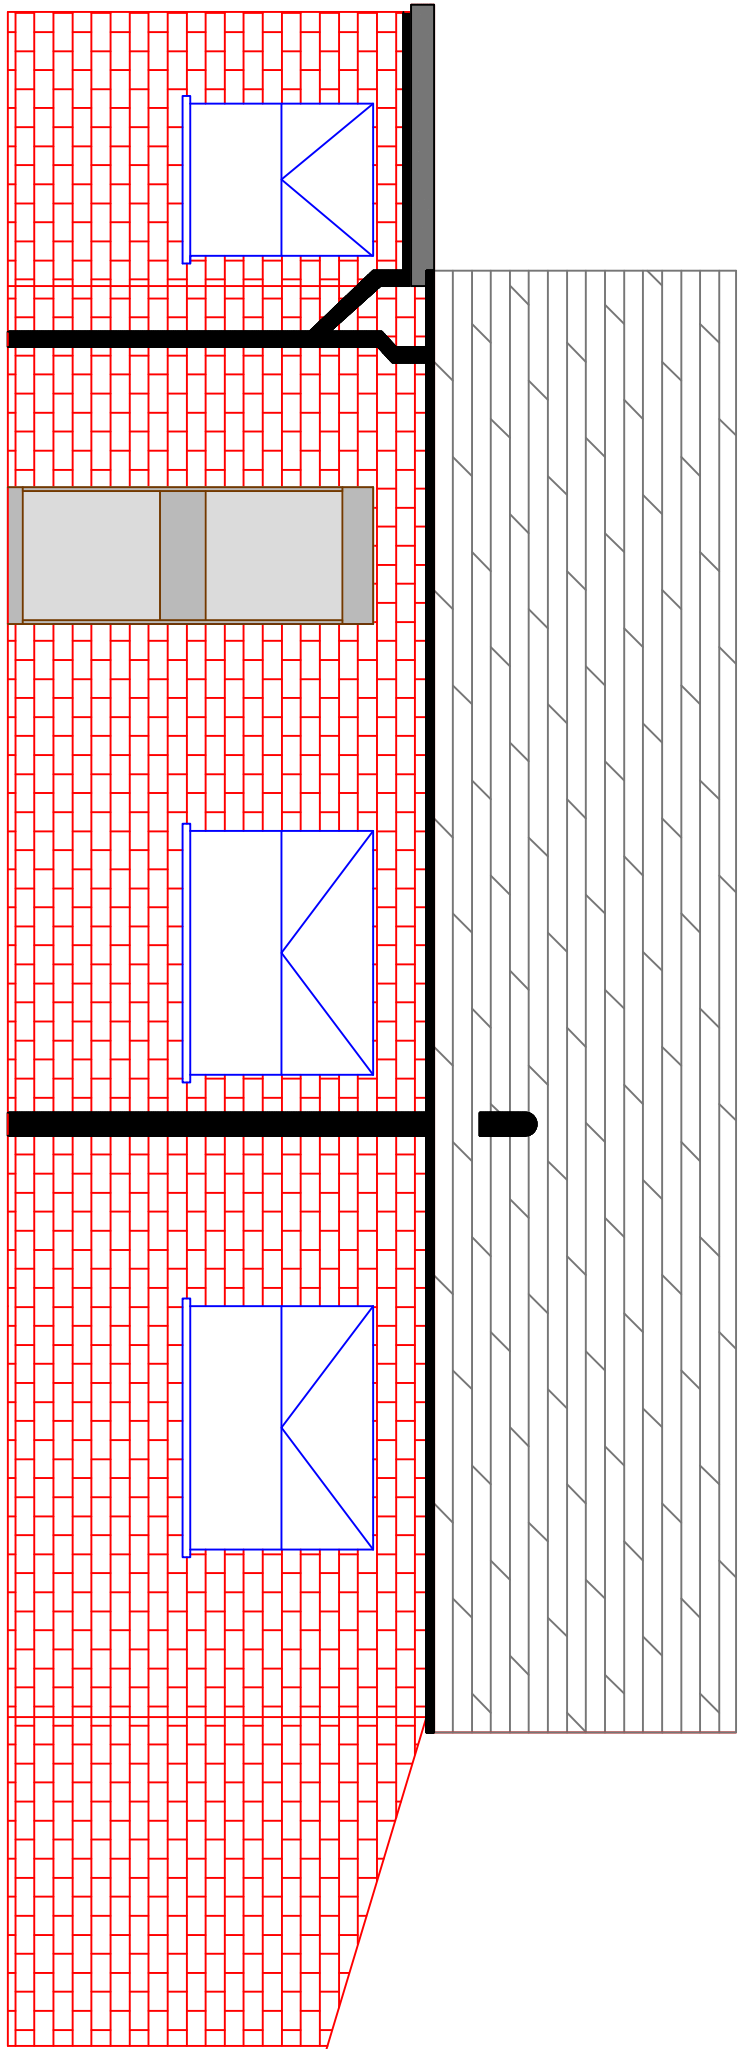
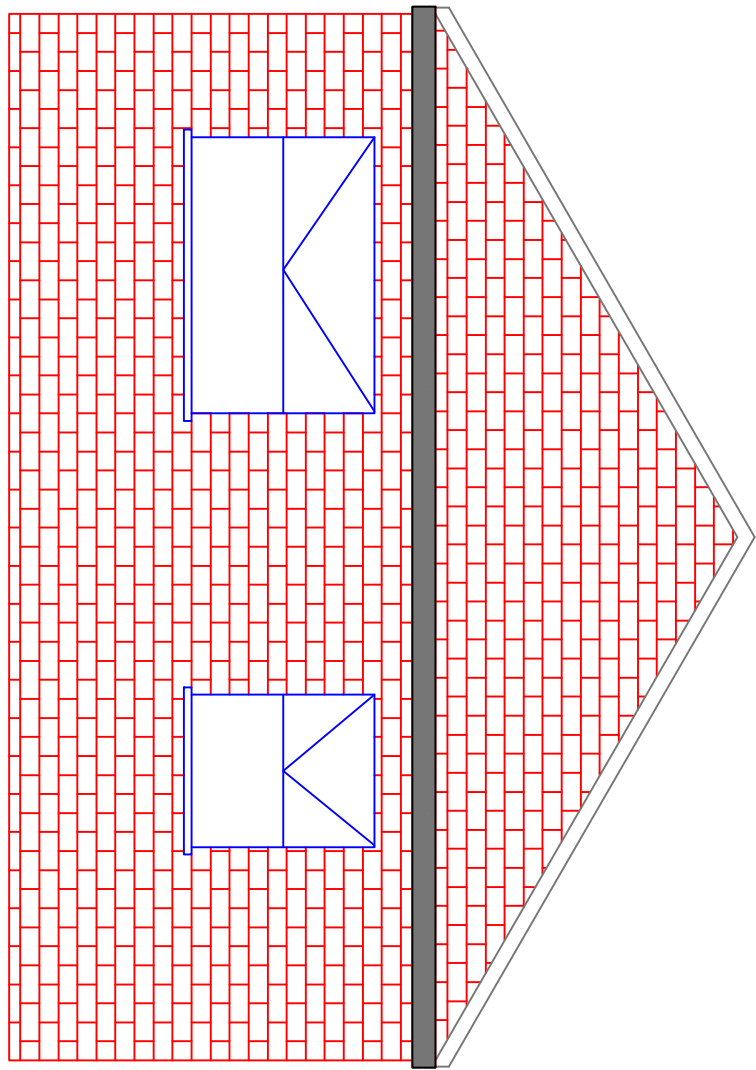


PROPOSED EXTENSION

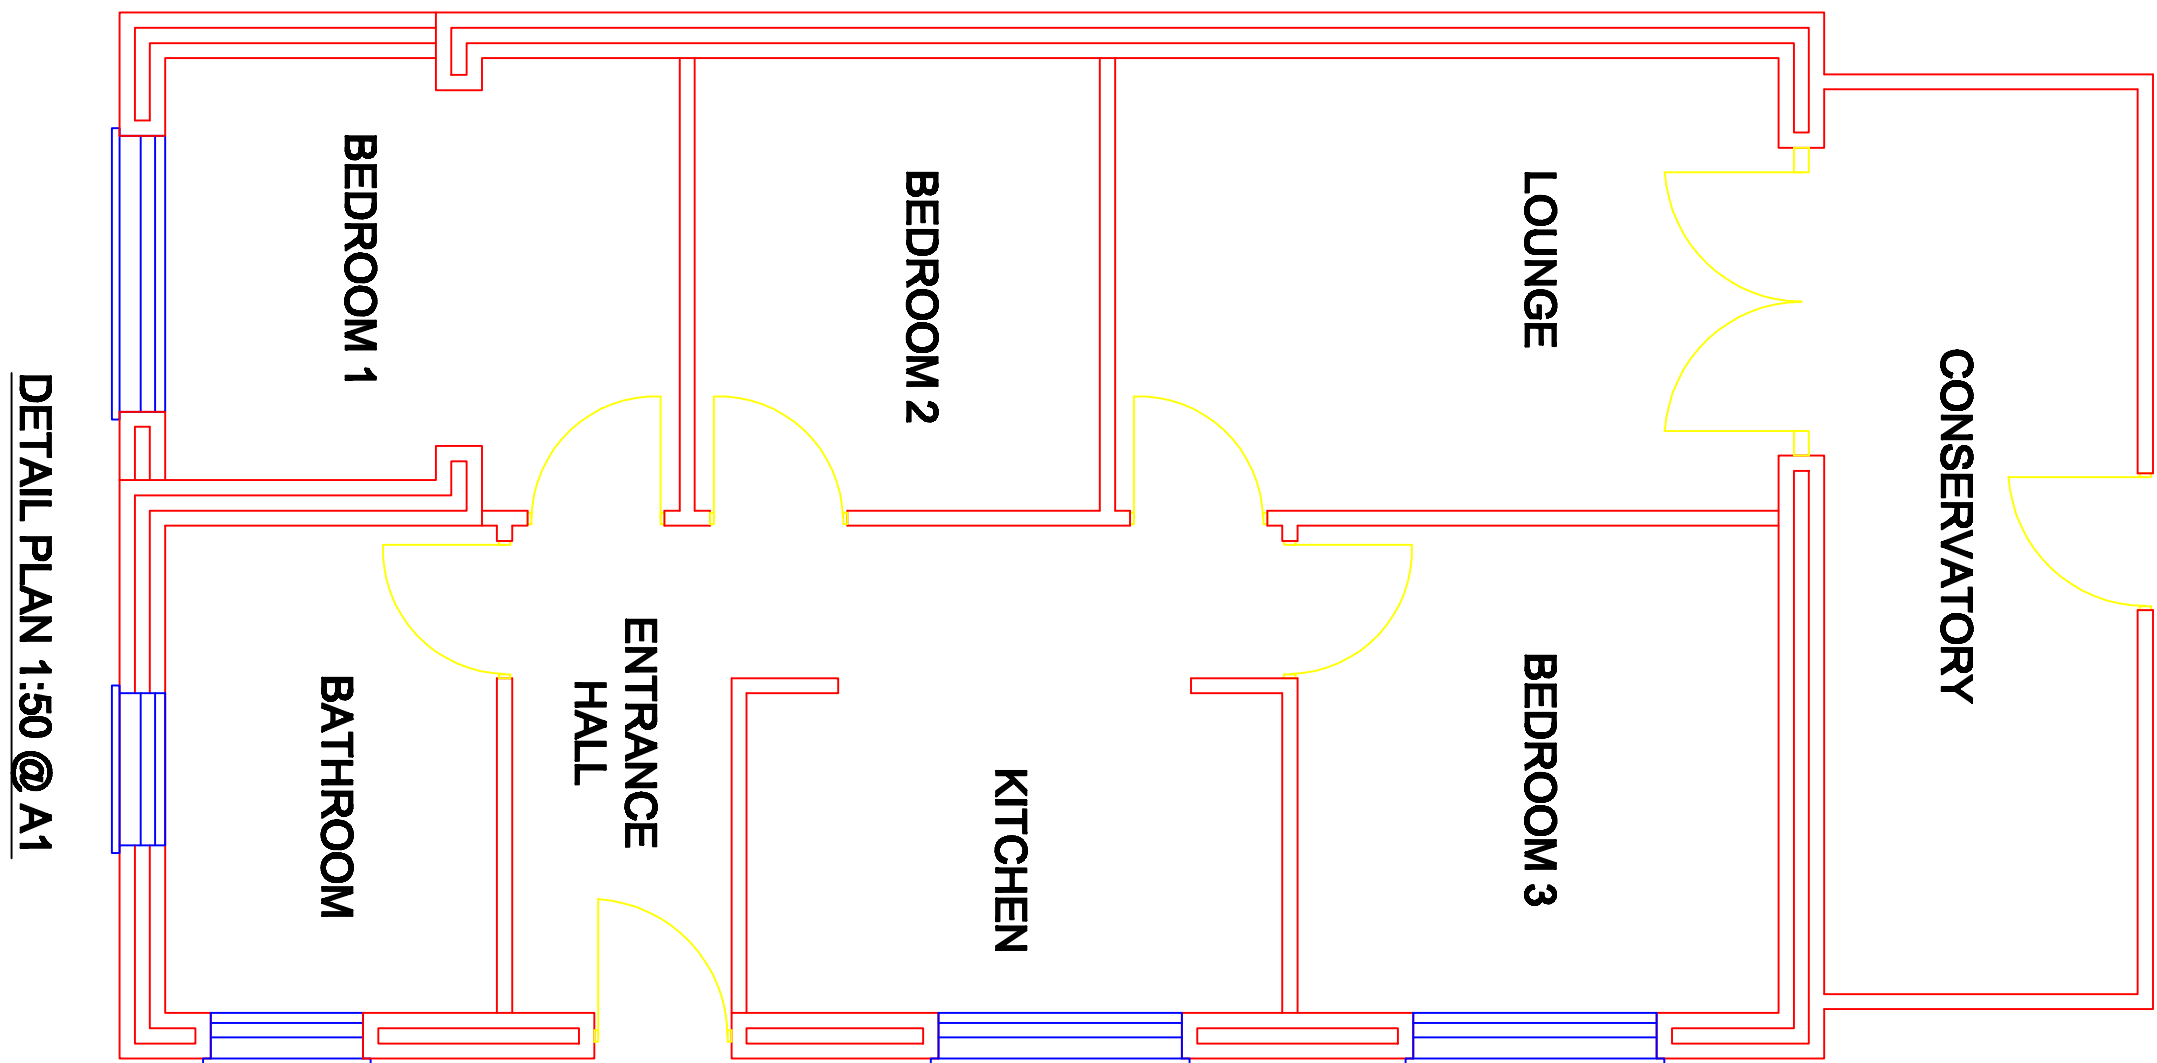

ISSUE: FOR APPROVAL

NOTES:  
BRICKWORK: TO MATCH EXISTING.  
FOOTINGS: MINIMUM 1 METER OR AS REQUIRED BY BUILDING REGULATIONS.  
GUTTERING: TO RUN INTO EXISTING.  
FLAT ROOF: CONTINUATION OF EXISTING.

| REVISION | AMENDMENT | DATE |
|----------|-----------|------|
|          |           |      |
|          |           |      |
|          |           |      |

PROPOSED EXTENSION  
MR MICHAEL COOK  
4 WILLOW WOOD ROAD  
HAYLING ISLAND  
HAMPSHIRE, PO11 9BE  
DATE: 29/04/13  
DRAWN: DF  
SCALE: 1:50 @ A1  
DRAWING NO. 002 OF 002

REV No. A