PERMIT

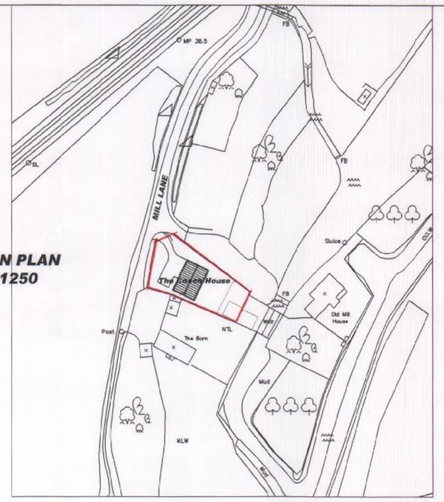

LOCATION PLAN
SCALE 1:1250

Site of proposed detached replacement dwelling with new access onto Mill Lane.
Existing gable end to be adjusted to suit adjoining roof of neighbours outbuilding.
Scheme includes new boundary fences & landscaping.
Existing detached garage & hardstanding to remain

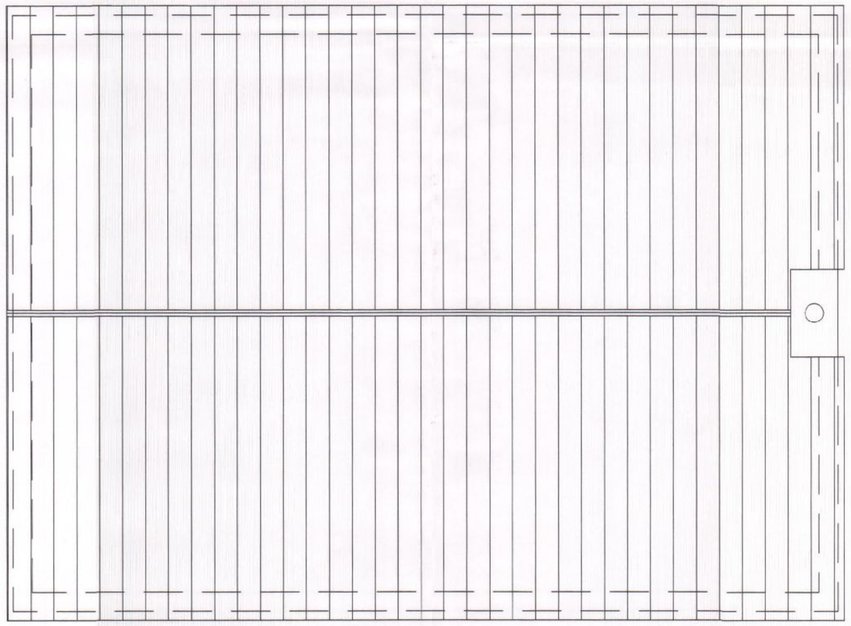

PROPOSED ROOF LAYOUT
SCALE 1:50

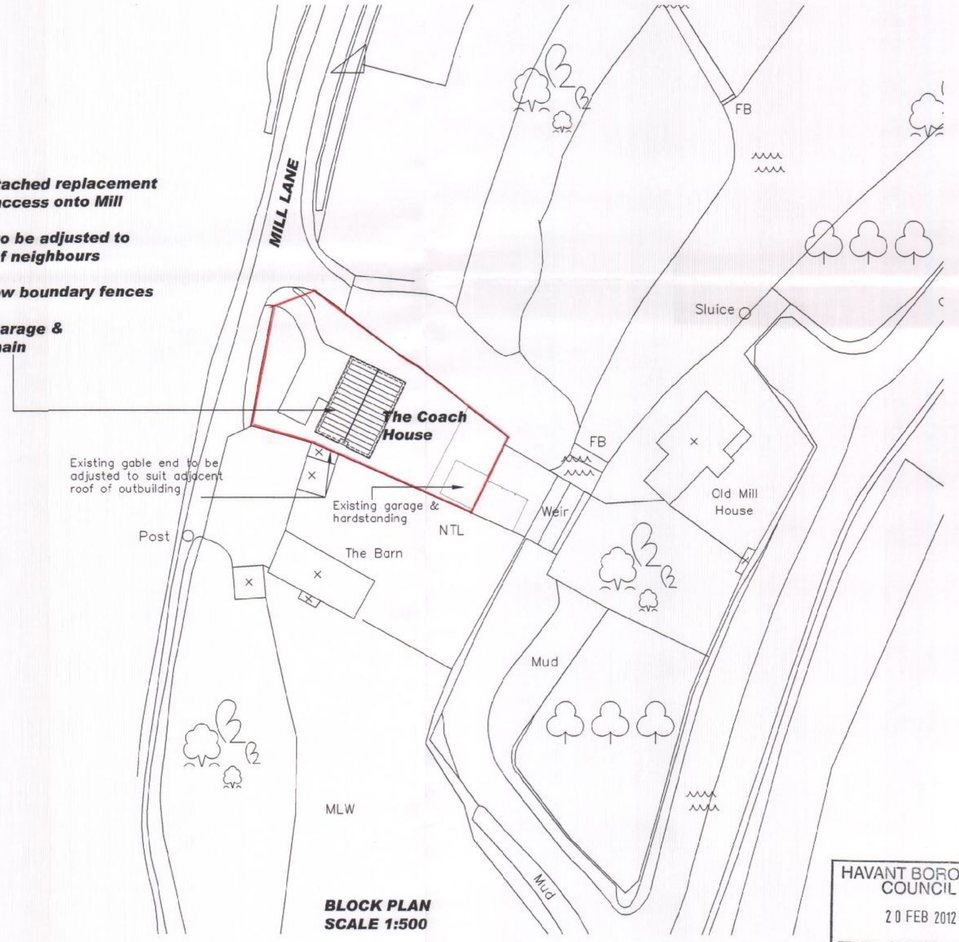

BLOCK PLAN
SCALE 1:500

HAVANT BOROUGH COUNCIL
20 FEB 2012
RECEIVED

NOTES:
The design and construction of this project shall be in accordance with the current Building Regulations & NHBC Standards. These notes & drawings have been prepared solely for the purpose of Planning & Building Regulation approval.

Do not scale from this drawing unless for Planning purposes. All dimensions to be checked on-site and any alterations to be approved by the Architect and/or client prior to any work commencing.

Ordnance Survey Licence No: 100047591

This drawing to be copyright and to be read in conjunction with all other drawings

AMENDMENTS:

KEY:

Scale in Metres 1:50
0 1 2 3 4 5

Scale in Metres 1:500
0 5 10 15 20 30 40 50

Scale in Metres 1:1250
0 10 20 30 40 50 100

CLIENT NAME & ADDRESS
Mr J Franklin

PROJECT ADDRESS
The Coach House
Mill Lane
Bedhampton
Havant

DRAWING DETAILS
PLANNING APPLICATION DRAWING
Proposed roof layout, site location & block plans

PROJECT No	DWG No	REV No
716	5	
SCALE 1: 500, 1:1250, 1:50 @ A1	DRAWN BWH	CHK'D

B. H. ARCHITECTURE Ltd
Heath Cottage
Newlands Lane
Purbrook
Waterlooville
Hants
PO7 5SQ
Tel: 023 9223 2322
Mob: 07747 771808
E-mail:bernard@bernardharding.com