

# PROPOSED GARAGE CONVERSION AND ADDITIONS.
# THE SHAMBLES, SELSMORE ROAD, HAYLING ISLAND, HANTS.
# FOR MR S. DYMOCK.

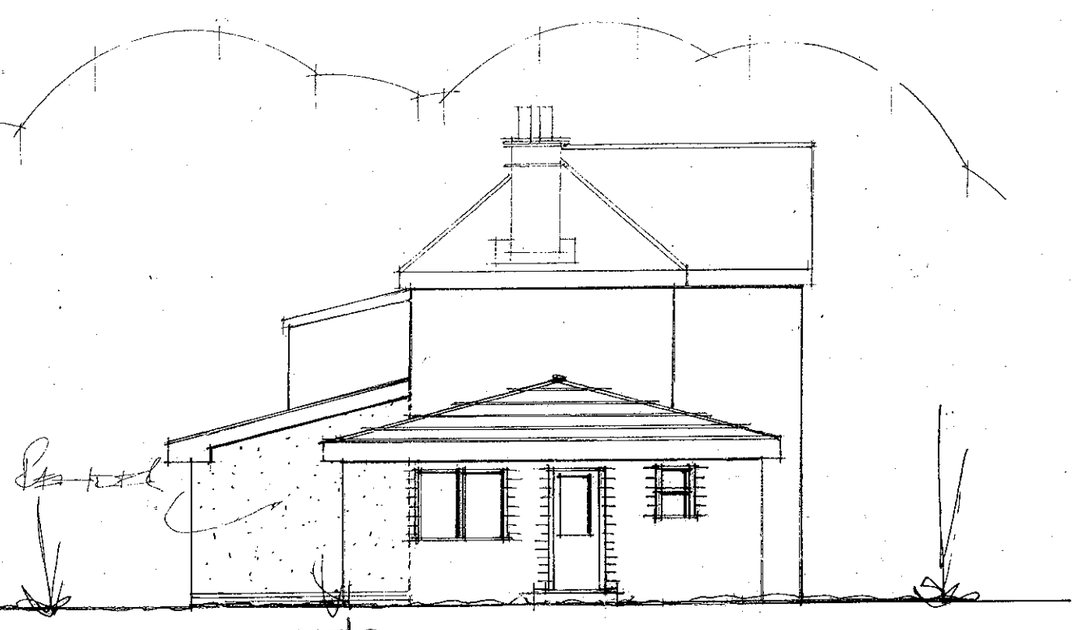

rear



side

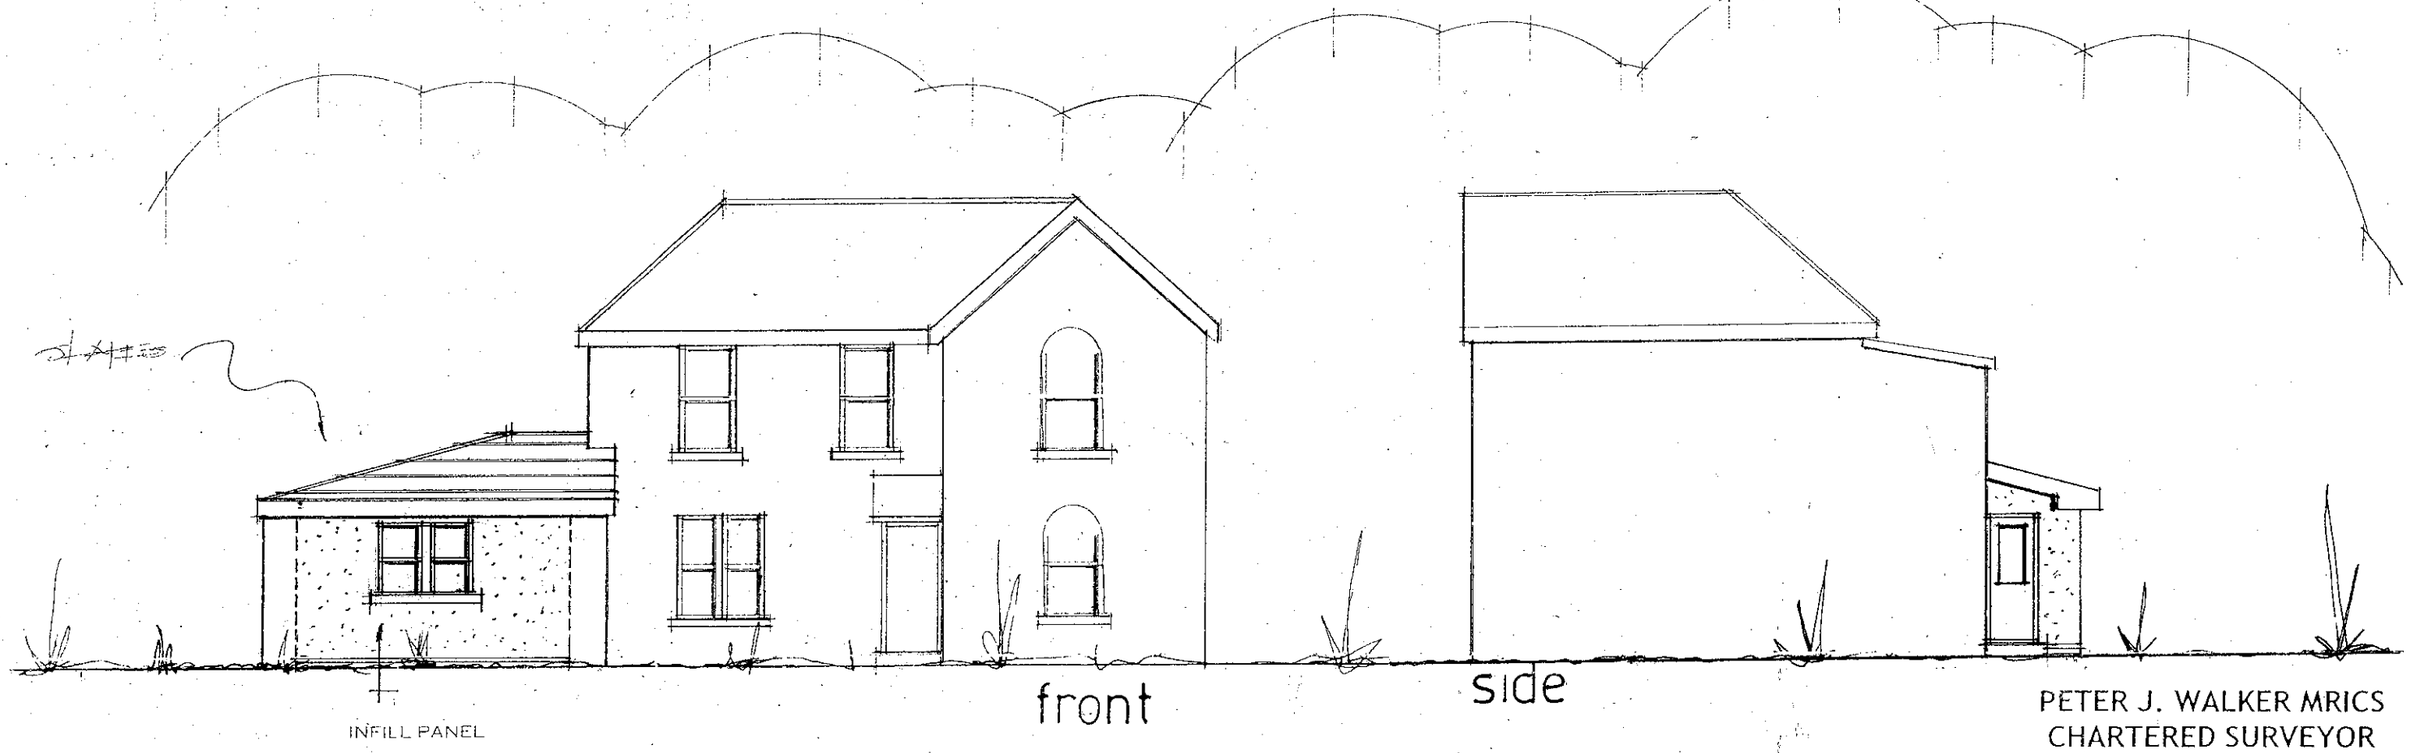


front

side

PETER J. WALKER MRICS
CHARTERED SURVEYOR
182 SEAFRONT, HAYLING ISLAND, HANTS
PO11 9 AN

TEL: 02392 467571

date jan 2012
scale 1:100

## PROPOSED ELEVATIONS.